NOTES :

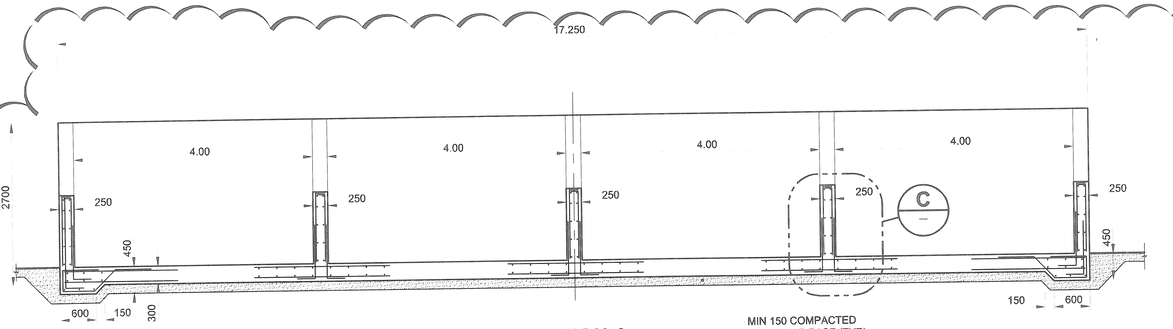

SECTION A

0 0.5 1 1.5 m SCALE 1:50

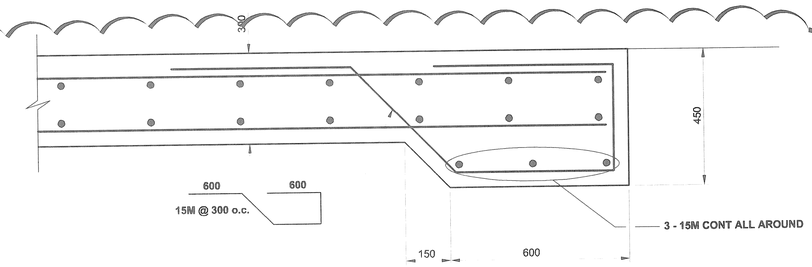

SECTION B

0 0.1 0.2 0.3 m SCALE 1:10

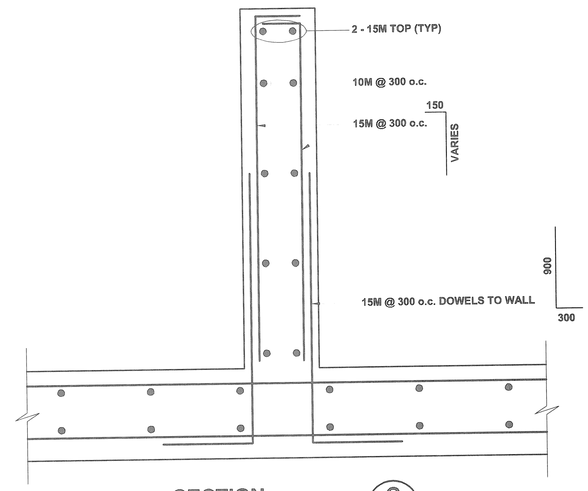

SECTION C

0 0.1 0.2 0.3 m SCALE 1:10

N.I.C.

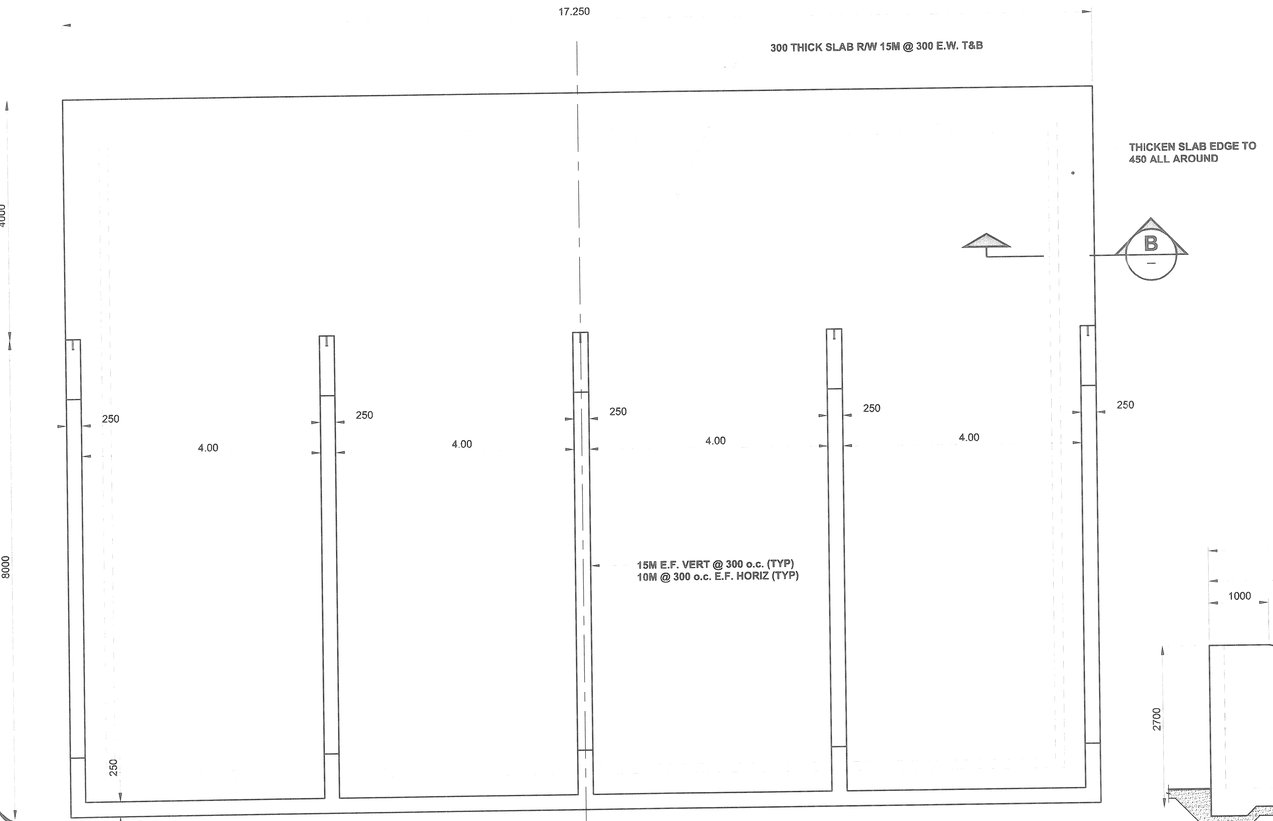

PLAN VIEW

0 0.5 1 1.5 m SCALE 1:50

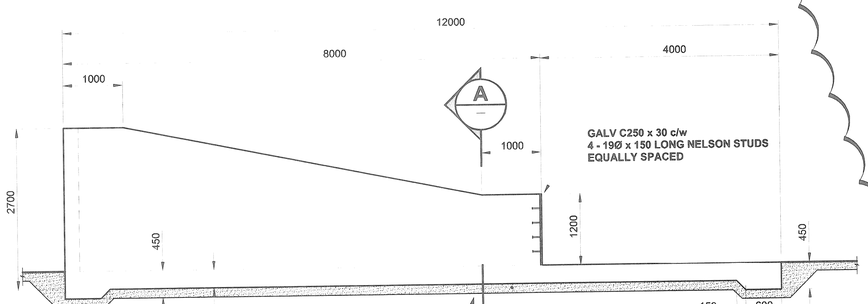

SIDE VIEW

0 0.5 1.5 m SCALE 1:50

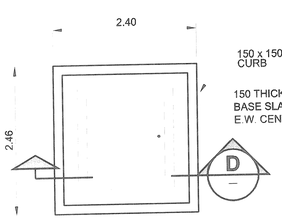

FUEL SHED PLAN

0 0.5 1 1.5 m SCALE 1:50

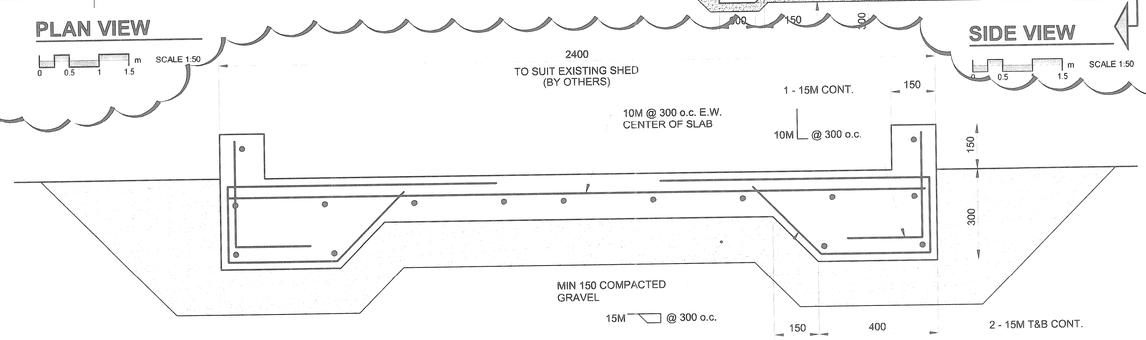

SECTION D

0 0.1 0.2 0.3 m SCALE 1:10

FUEL SHED CONCRETE PAD REINFORCING

UMA

NO.	REVISION/DESCRIPTION	BY	DATE
C	ISSUED FOR TENDER	WJd	07/11/02
B	ISSUED FOR FINAL REVIEW	WJd	07/10/15
A	ISSUED FOR 100% REVIEW	WJd	07/08/21

SEALS

PROVINCE OF MANITOBA
S.B. BISWANGER
REGISTERED PROFESSIONAL ENGINEER

DRAWN BY	WJd	CHECKED BY	APPROVED
DATE	2007.09.10	USER APPROVAL	

CITY OF WINNIPEG
PLANNING, PROPERTY & DEVELOPMENT DEPARTMENT
CIVIC ACCOMMODATIONS DIVISION
300 – 65 GARRY ST. R3C 4K4

PROJECT
CONSTRUCTION OF OFFICE/GARAGE
RENOVATIONS & STORAGE BUILDING
AT 1539 WAVERLEY STREET

DRN | CHK | DES | ENG | IDR
UMA REVIEW

APEGM
Certificate of Authorization
UMA Engineering Ltd. (MB)
No. 256 Date: 07/11/02

SHEET TITLE
NEW FUEL SHED BASE
PLAN & DETAIL

SCALE	PROJECT NO.	SHEET NO.
1:500	2006-089	ST0-S1.1

DRAWING SHEET SIZE: A1 (841mm x 594mm)

ADDRESS: - | PROJECT No: 0265-395-02 | DESCRIPTION: STRUCTURAL DETAILS | DATE: YEAR.MM.DD | FILE NAME: 01-S-1001_RX.dwgA1