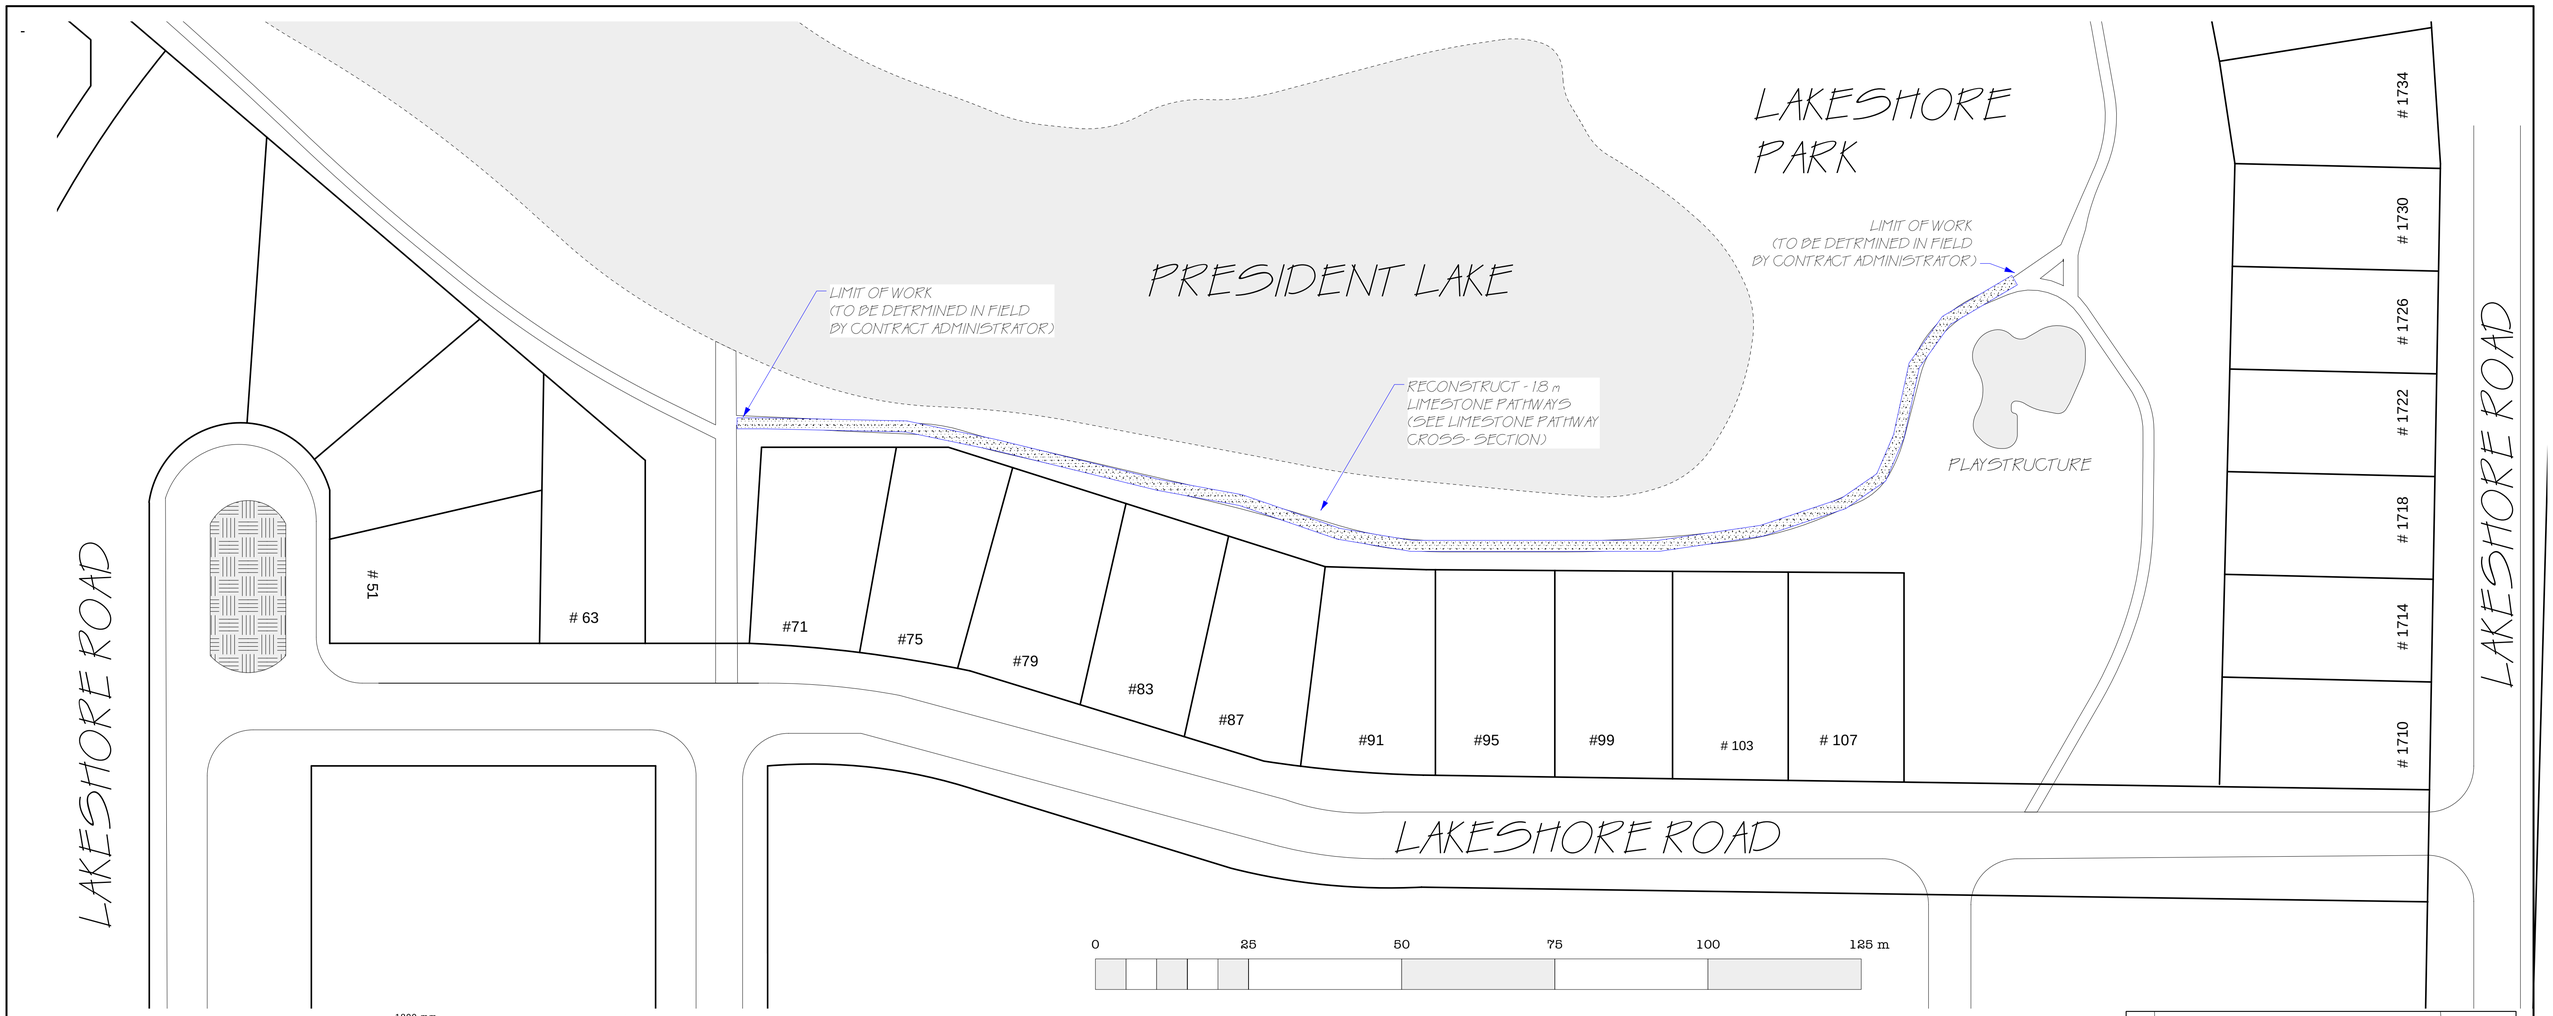

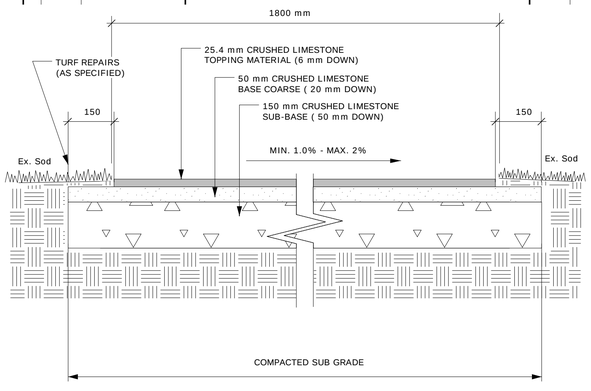

LIMESTONE PATHWAY CROSS-SECTION

N.T.S.

General Notes

1. All Construction to confirm with appropriate City of Winnipeg Specifications
2. Contract Administrator to mark out exact limits of Work prior to start of construction
3. Contractor to obtain and confirm exact locations and elevations of all utilities prior to construction
4. Contractor to obtain and pay for all permits
5. Sub grade, sub base and base coarse to be done in accordance with CW 3110
6. Topsoil and Seed as per CW 3520 and CW 3540
7. Topsoil and Sod as per CW 3510 and CW 3540

LOCATION PLAN

N.T.S.

EXISTING	LEGEND - PLAN	PROPOSED	EXISTING	LEGEND - PLAN	PROPOSED	EXISTING	LEGEND - PROFILE	PROPOSED
	WATERMAIN			HYDRO		150mm W.M.	WATERMAIN	150mm W.M.
	HYDRANT			M.T.S.			HYDRANT	
	VALVE			CONCRETE			VALVE	
	LAND DRAINAGE SEWER			ASPHALT		300mm L.D.S.	LAND DRAINAGE SEWER	300mm L.D.S.
	WASTE WATER SEWER			PROPERTY LINE		250mm W.W.S.	WASTE WATER SEWER	250mm W.W.S.
	MANHOLE			SURVEY BAR				
	CATCH BASIN			CURB STOP				
	CURB INLET			C.B. LEAD				
				SIDEWALK				
				SIDEWALK RAMP				
	GAS		32.55	ELEVATIONS	32.55			

LOCATION APPROVED
UNDERGROUND STRUCTURES

SUPV. U/G STRUCTURES COMMITTEE — DATE

NOTE:

LOCATION OF UNDERGROUND STRUCTURES AS SHOWN ARE BASED ON THE BEST INFORMATION AVAILABLE BUT NO GUARANTEE IS GIVEN THAT ALL EXISTING UTILITIES ARE SHOWN OR THAT THE GIVEN LOCATIONS ARE EXACT. CONFIRMATION OF EXISTENCE AND EXACT LOCATION OF ALL SERVICES MUST BE OBTAINED FROM THE INDIVIDUAL UTILITIES BEFORE PROCEEDING WITH CONSTRUCTION.

B.M.
ELEV.

NO.	REVISIONS	DATE	BY

THIS DRAWING SHALL NOT BE USED FOR CONSTRUCTION PURPOSES UNTIL SIGNED BELOW.

THE CONTRACTOR SHALL CHECK ALL DIMENSIONS AND OTHER DATA ON SITE AND REPORT ANY DISCREPANCIES TO THE CONTRACT ADMINISTRATOR.

FIGURED DIMENSIONS TO BE TAKEN IN PREFERENCE TO SCALED DIMENSIONS.

DESIGNED BY j.f.	CHECKED BY j.f.	RELEASED FOR CONSTRUCTION
DRAWN BY j.f.	APPROVED BY j.f.	MANAGER, PARKS AND OPEN SPACE — DATE
HORI. SCALE 1:500		
VERT.SCALE		DIRECTOR OF PLANNING, PROPERTY AND DEVELOPMENT DEPARTMENT — DATE
DATE June 2007		

ENGINEER'S / LANDSCAPE ARCHITECT'S SEAL

Winnipeg

THE CITY OF WINNIPEG
Planning, Property and Development Department
Planning and Land Use Division
Unit 15 - 30 Fort Street, Winnipeg, Manitoba R3C 4X5

DRAWING TITLE

LAKESHORE LIMESTONE PATHWAY RECONSTRUCTION

Bid Opportunity 471 - 2007

CAD DRAWING NO.

SHEET 1 OF 1

DRAWING NO. L.33-C