DESCRIPTION: Layout Plan | PROJECT No: F953-001-01 | DATE: 2007.02.20 | FILE NAME: F953-001-01_01-L-2002

PLOT: 07/09/27 11:13:38 AM

UMA FILE NAME: F953-001-01_02-L-2002_RX.dwg

ADDRESS: 999 Sargent Avenue, Winnipeg, MB

SEWER DETAIL

SCALE: N.T.S.

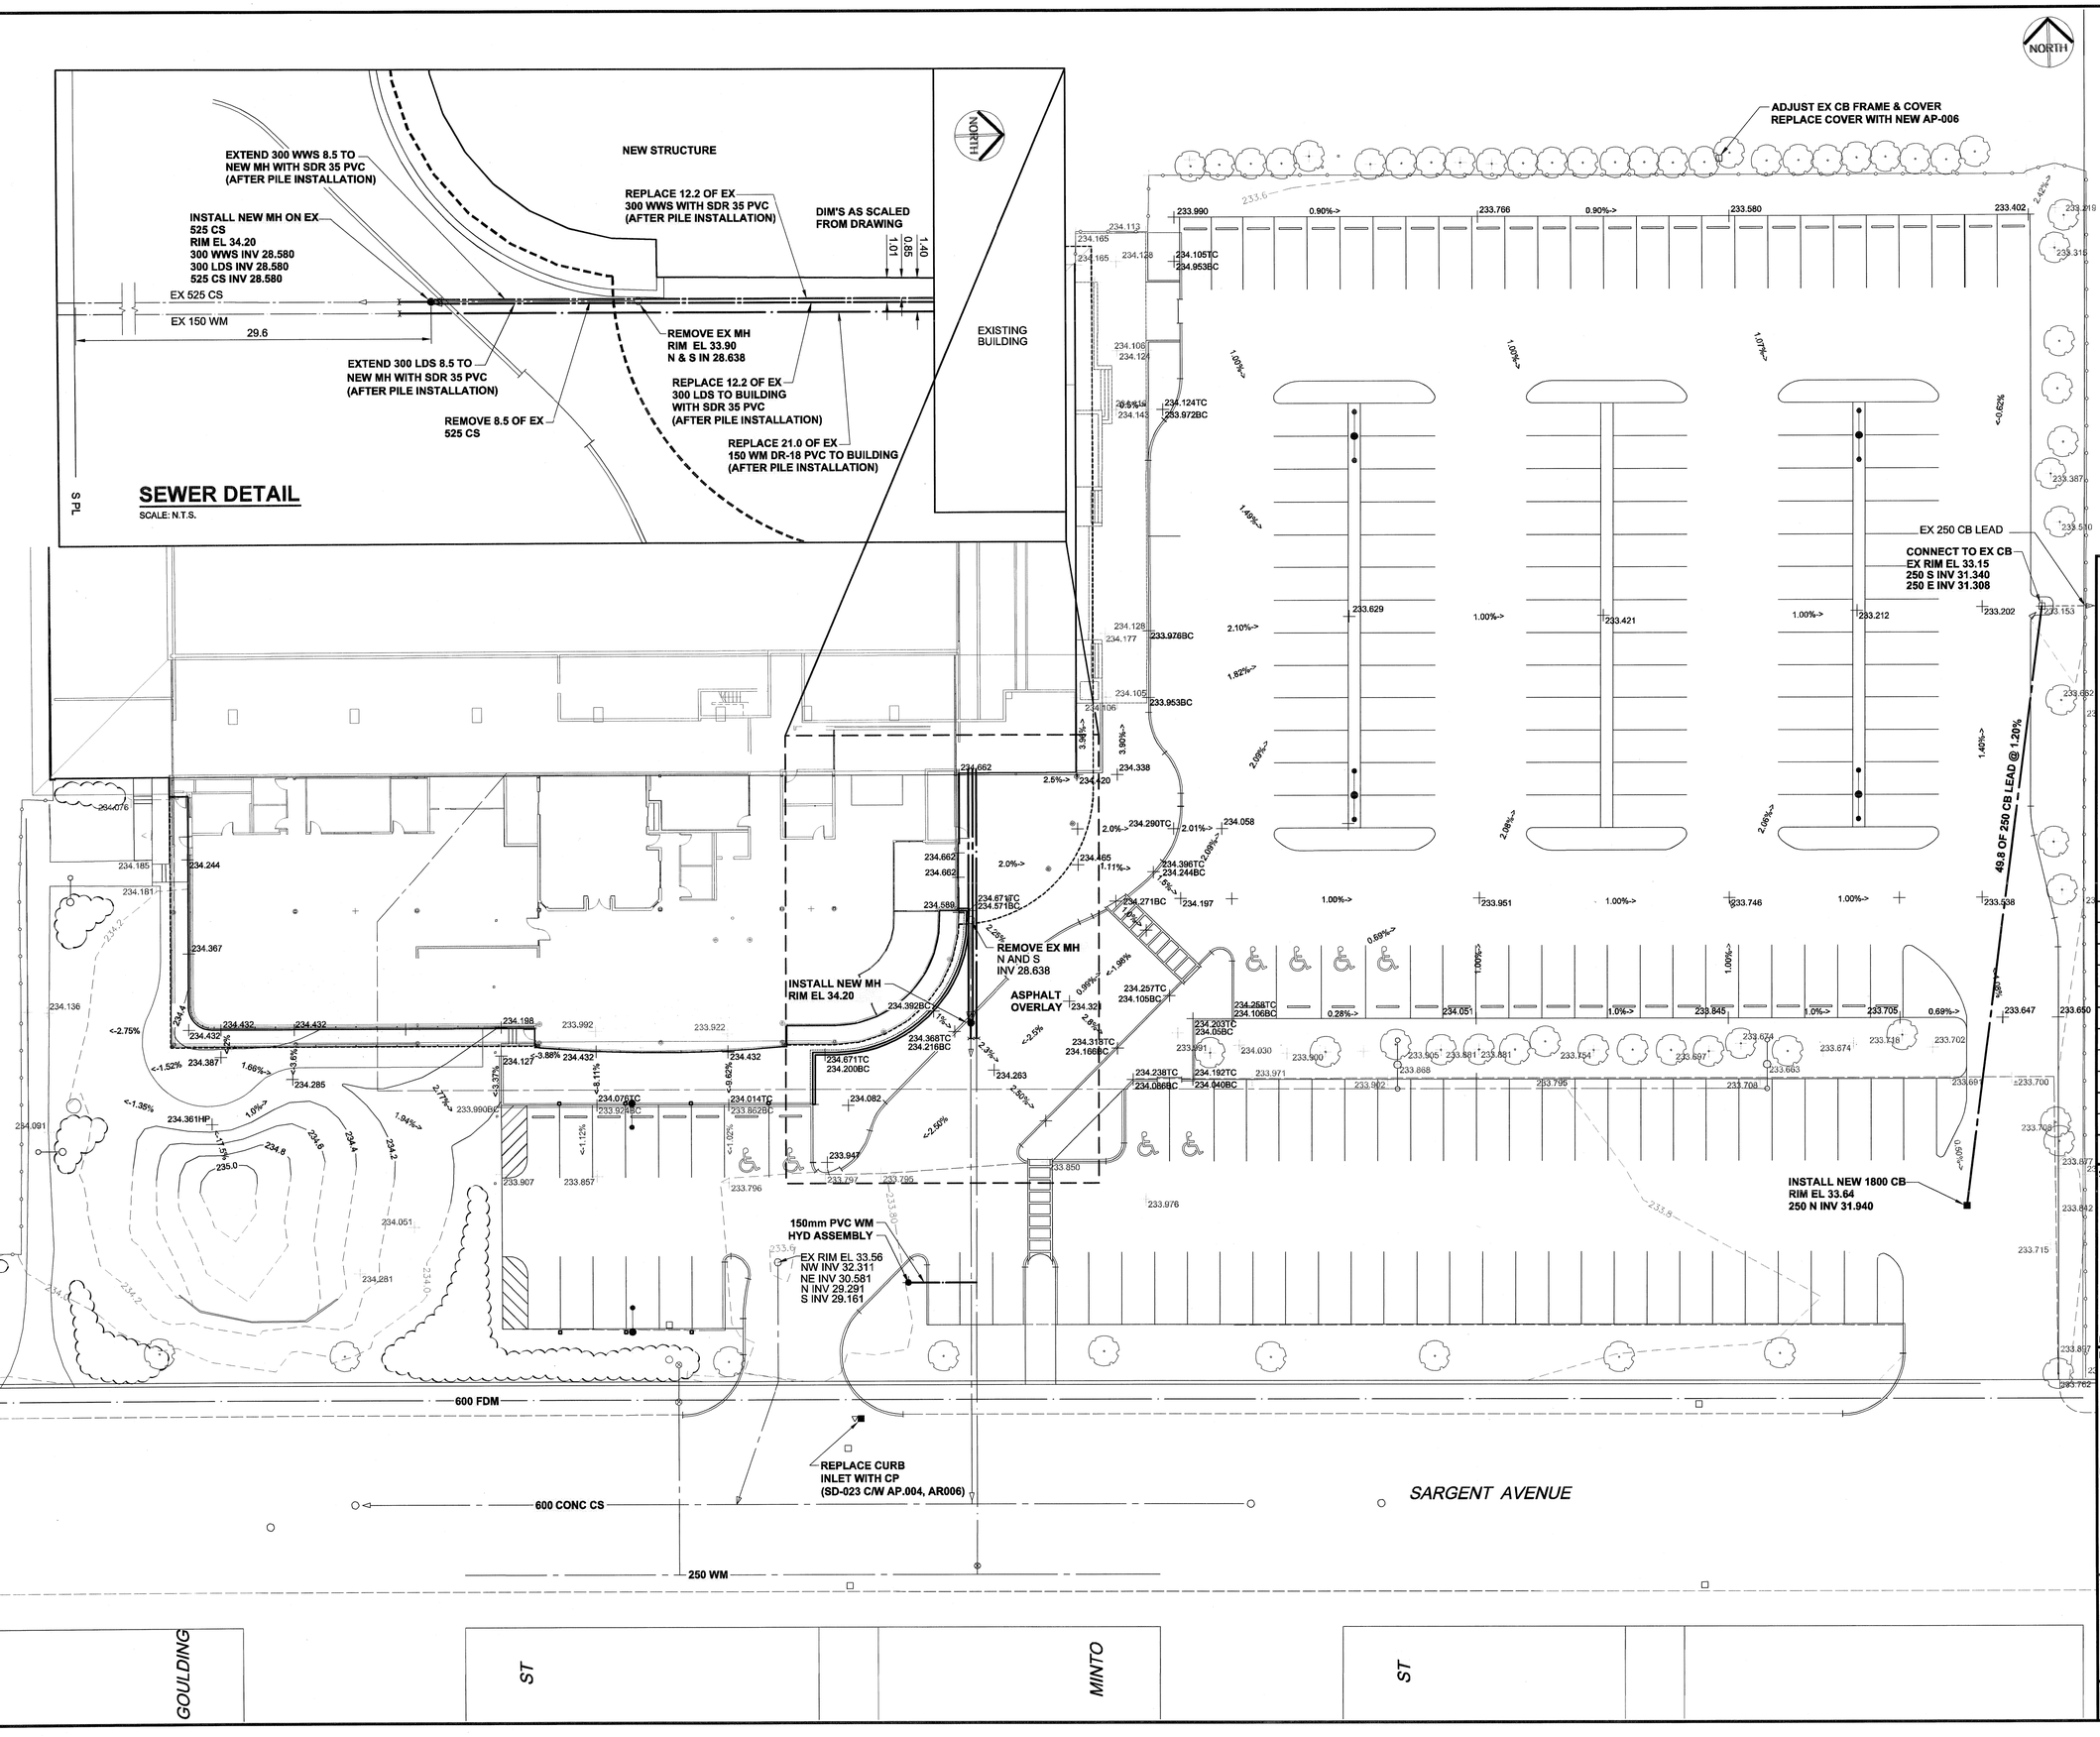

LEGEND

- EXISTING LIGHT STANDARD
- NEW LIGHT STANDARD
- EXISTING MH
- NEW MH
- EXISTING CB
- NEW CB
- EXISTING WM VALVE
- EXITISTING CB LEAD / WWS / CS
- NEW CB LEAD / WWS / CS
- EXISTING WATERMAIN
- NEW WATERMAIN
- EXISTING CONTOUR
- NEW CONTOUR
- 233.345 EXISTING ELEVATION
- 233.345 PROPOSED ELEVATION

UMA | AECOM

© 2006 UMA ENGINEERING LTD. ALL RIGHTS RESERVED.

APEGM Certificate of Authorization
UMA Engineering Ltd. (MB)
No. 256 Date: August 27/07

DRN	CHK	DES	ENG	IDR
UMA AECOM REVIEW				

NO.	REVISION/DESCRIPTION	BY	DATE
1	ISSUED FOR ADDENDUM #3	LJV	07/08/27
0	ISSUED FOR TENDER	LJV	07/07/23

SEALS

the manitoba association of landscape architects
DONALD K. HESTER
member no.
Aug 27/07

DRAWN BY	LJV	CHECKED BY	APPROVED
DATE	2007.08.27	USER APPROVAL	

CITY OF WINNIPEG
PLANNING, PROPERTY & DEVELOPMENT DEPARTMENT
CIVIC ACCOMMODATIONS DIVISION
300 – 65 GARRY ST. R3C 4K4

PROJECT

Construction of Cindy Klassen Recreation Complex Facility Enhancement Project

999 Sargent Avenue, Winnipeg, MB

SHEET TITLE

Grading Plan and Underground

SCALE	PROJECT NO.	SHEET NO.
1:250	2005-059	L2.2

DRAWING SHEET SIZE: A1 (841mm x 594mm) PLOT 1:1