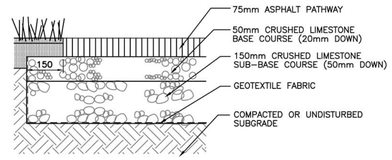

NOTE:
CONTRACTOR TO PERFORM TEST ROLL ON EXISTING SUBGRADE TO DETERMINE SOIL LOAD BEARING CAPABILITIES. WHERE SUBGRADE IS UNSUITABLE REMOVE AND REPLACE WITH ACCEPTABLE MATERIAL TO CITY OF WINNIPEG STANDARDS.

1 ASPHALT PATHWAY
L1 N.T.S.

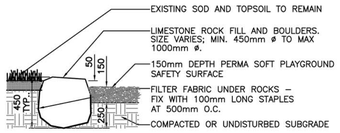

STANDARD SECTION

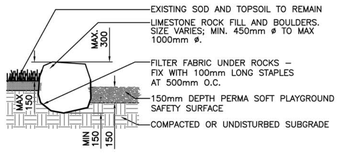

SECTION – (IN ISOLATED AREAS TO BE DETERMINED ON SITE)

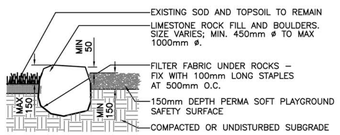

NOTE:
BUILD UP ROCK EDGE ABOVE SOD GRADE TO ACHIEVE MIN. 150mm DEPTH OF SAFETY SURFACE

SECTION – (IN ISOLATED AREAS TO BE DETERMINED ON SITE)

2 LANDSCAPE ROCK
L1 N.T.S.

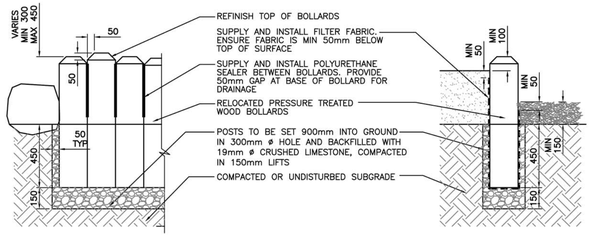

NOTE
1. POSTS SHALL BE THOROUGHLY TAMPED AND EARTH MOUNDED APPROX. 100MM FOR FUTURE SETTLING.

3 WOOD BOLLARD WALL
L1 N.T.S.

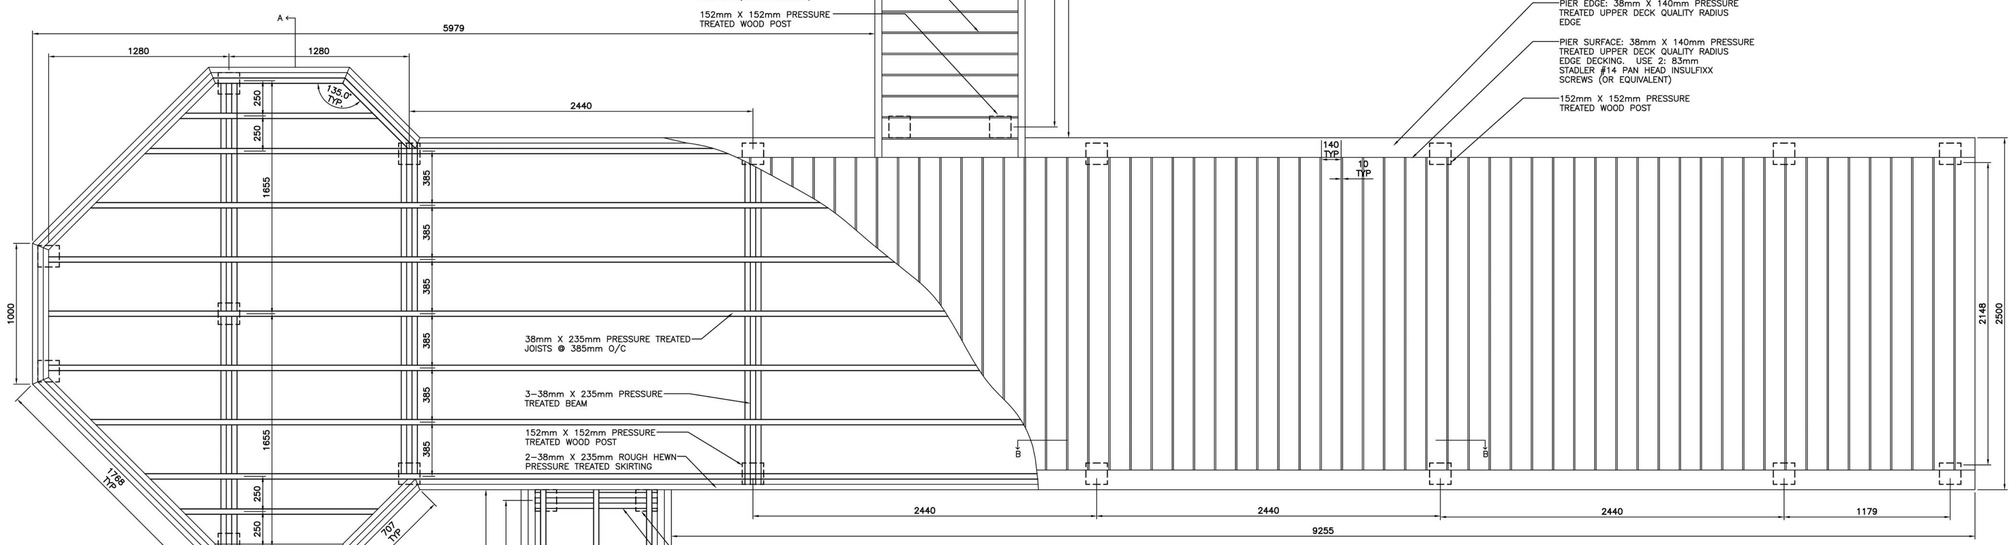

PLAN

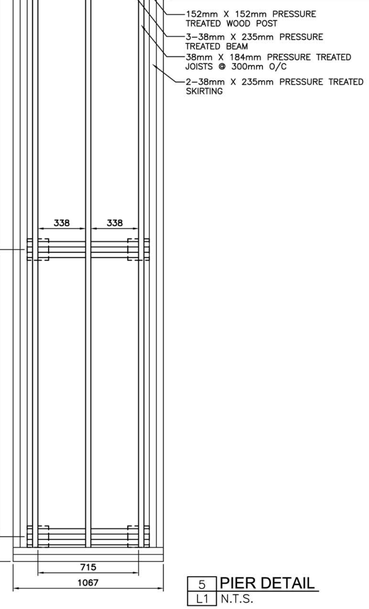

5 PIER DETAIL
L1 N.T.S.

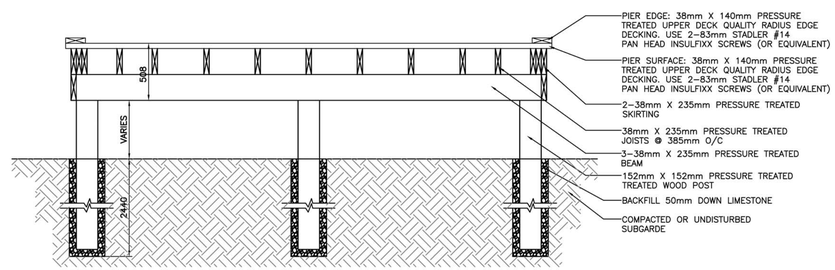

SECTION A

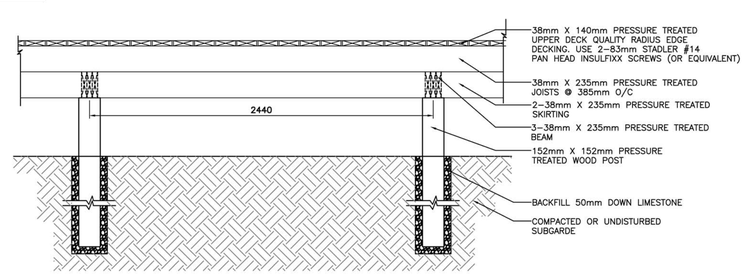

SECTION B

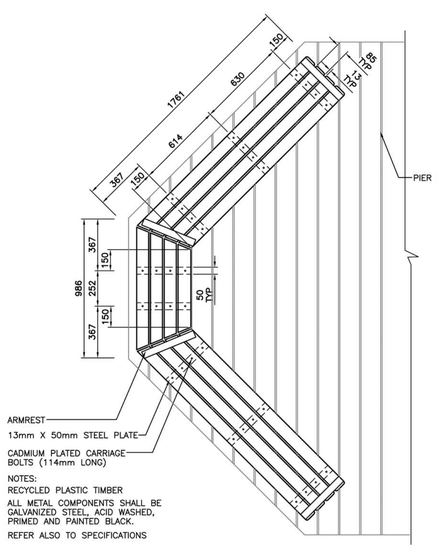

NOTES:
RECYCLED PLASTIC TIMBER
ALL METAL COMPONENTS SHALL BE GALVANIZED STEEL, ACID WASHED, PRIMED AND PAINTED BLACK.
REFER ALSO TO SPECIFICATIONS

PLAN

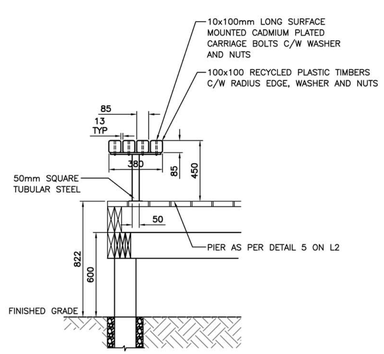

SECTION

4 TACHE STYLE BACKLESS RECYCLED PLASTIC TIMBER BENCH WITH ARMREST
L1 N.T.S.

No.	Revisions	Date	By

Date	Scale
28–06–07	N.T.S.

Designed By	Drawn By	Checked By
AH	PR/AH	JW

Seals

McGOWAN·RUSSELL

Client

CITY OF WINNIPEG

Project Title

HARBOUR VIEW PLAYGROUND

Sheet Title

DETAILS

Project No. 07-026

Drawing No. L4

FILE: DETAILS.DWG