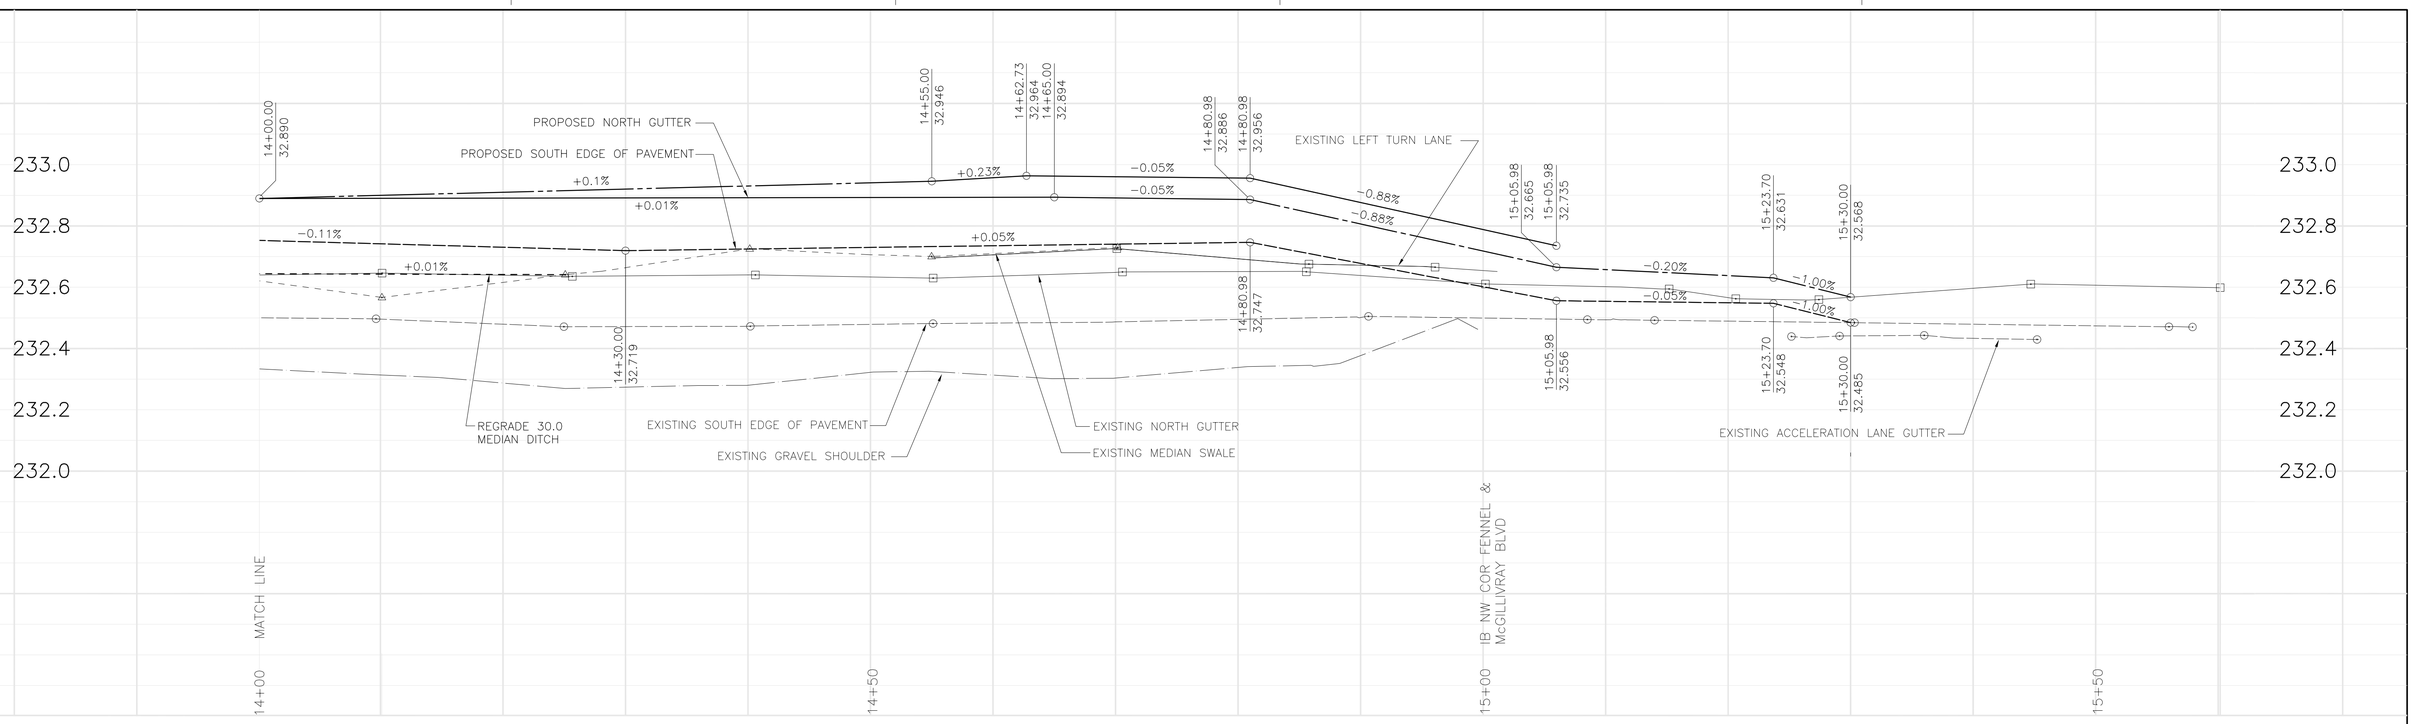

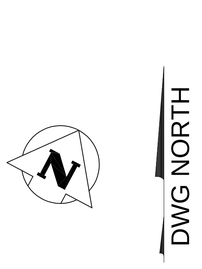

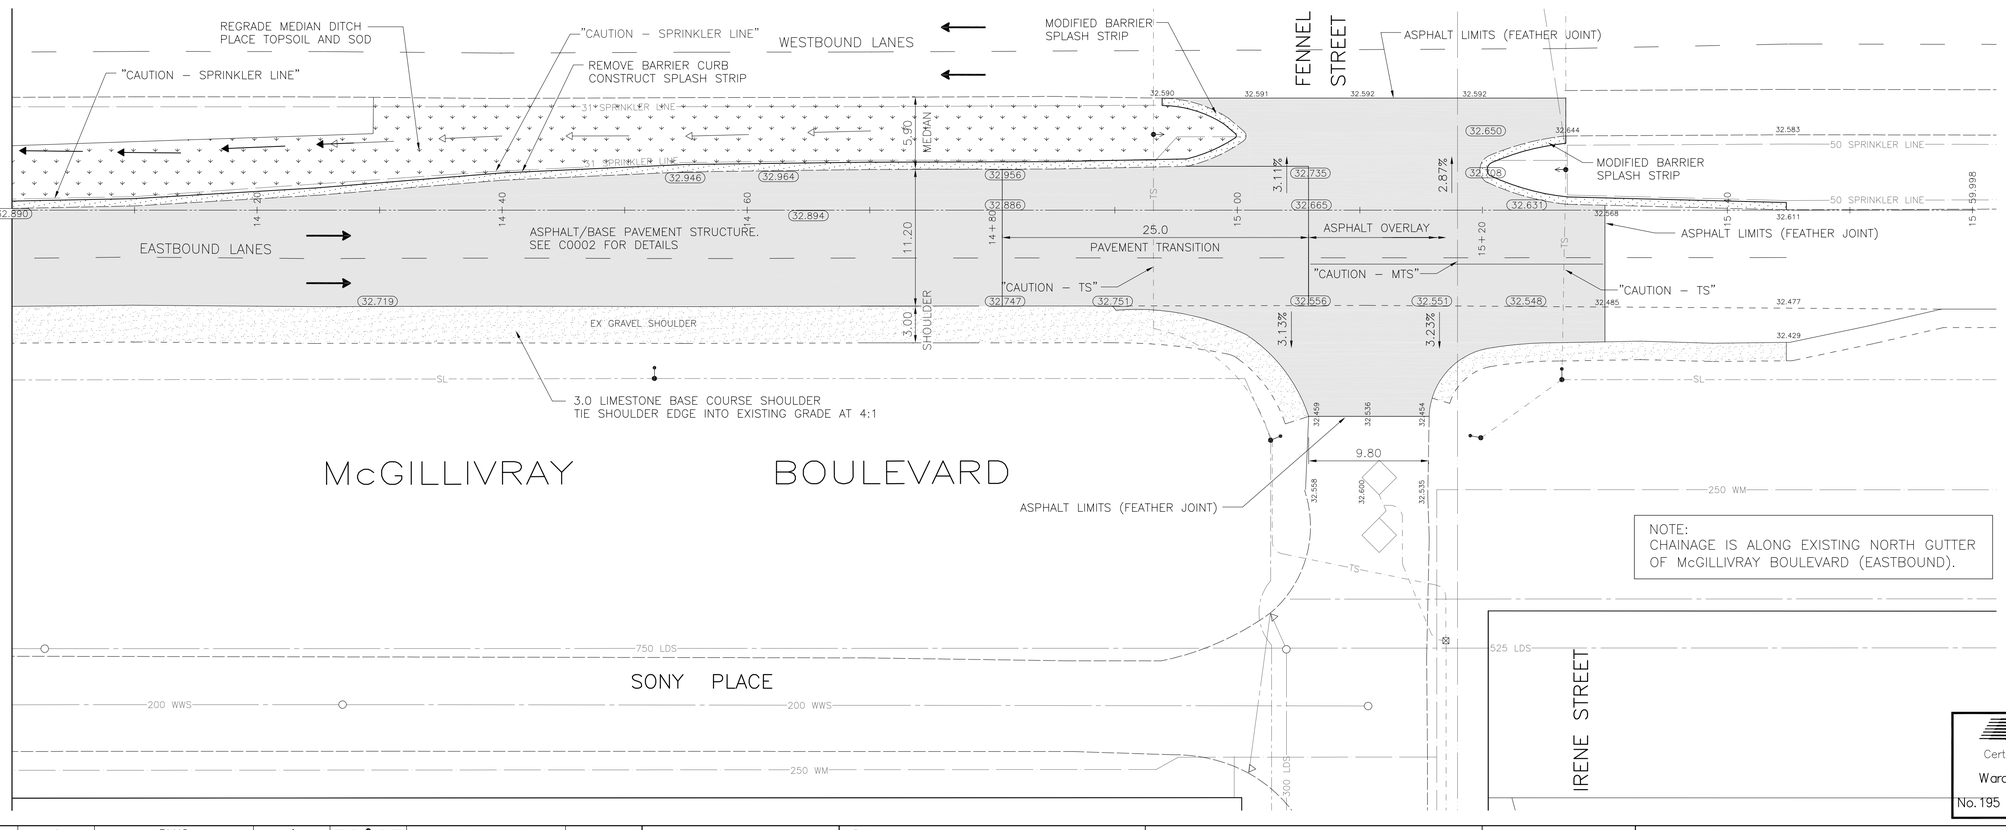

EXISTING	LEGEND-PLAN	PROPOSED	EXISTING	LEGEND-PLAN	PROPOSED	EXISTING	LEGEND-PLAN	PROPOSED
150 WM	WATERMAIN	150 WM	)	PLUG	)		TRAFFIC SIGNAL	
400 FM	FEEDERMAIN	400 FM	○	MANHOLE	●		GAS	
300 LDS	LAND DRAINAGE SEWER	300 LDS	□	CATCHBASIN	■		HYDRO	
250 WWS	WASTEWATER SEWER	250 WWS	▽	CURB INLET	▼		MTS	
300 CS	COMBINED SEWER	300 CS	•	HYDRO POLE		×31.175	ELEVATION	(32.000)
200 FCM	FORCEMAIN	200 FCM	•-•	LIGHT STANDARD			SIDEWALK	
	JUNCTIONS		←	ANCHOR			CURB	
⊹	HYDRANT	✦	⊙	TREE			ASPHALT	
⊗	VALVE	⊗	15.240	LEGAL DIMENSION			CONCRETE	
♂	CURB STOP		⊕	SURVEY BAR			GRAVEL	

LOCATION APPROVED
UNDERGROUND STRUCTURES

SUPV. U/G STRUCTURES COMMITTEE — DATE

NOTE:
LOCATION OF UNDERGROUND STRUCTURES AS SHOWN ARE BASED ON THE BEST INFORMATION AVAILABLE. BUT NO GUARANTEE IS GIVEN THAT ALL EXISTING UTILITIES ARE SHOWN OR THAT THE GIVEN LOCATIONS ARE EXACT. CONFIRMATION OF EXISTENCE AND EXACT LOCATION OF ALL SERVICES MUST BE OBTAINED FROM THE INDIVIDUAL UTILITIES BEFORE PROCEEDING WITH CONSTRUCTION.

B.M. ELEV. F.B. 2158

NO.	REVISIONS	DATE	BY
00	ISSUED FOR TENDER	07.08.09	

WARDROP | Engineering Inc.

DESIGNED BY	DAL	CHECKED BY	
DRAWN BY	GMD	APPROVED BY	
HOR. SCALE:	1 : 250	RELEASED FOR CONSTRUCTION	
VERTICAL:	1 : 10		
DATE	07.03.20	DATE	

PRELIMINARY DRAWING

NOT TO BE USED FOR CONSTRUCTION

CONSULTANT DRAWING NO.
0700070101-DWG-C0008-00

APEGM
Certificate of Authorization
Wardrop Engineering Inc.
No. 195 Expiry: April 30, 2008

Winnipeg

THE CITY OF WINNIPEG
PUBLIC WORKS DEPARTMENT
ENGINEERING DIVISION

REHABILITATION AND ASPHALT OVERLAY

McGILLIVRAY BOULEVARD (EASTBOUND LANES)
100m WEST OF IRENE STREET TO
50m EAST OF IRENE STREET

CITY DRAWING NUMBER
P-3286-8

SHEET 8 OF 8

C0008