SHEET: TBLOCK-COW-A1 (03/2005)

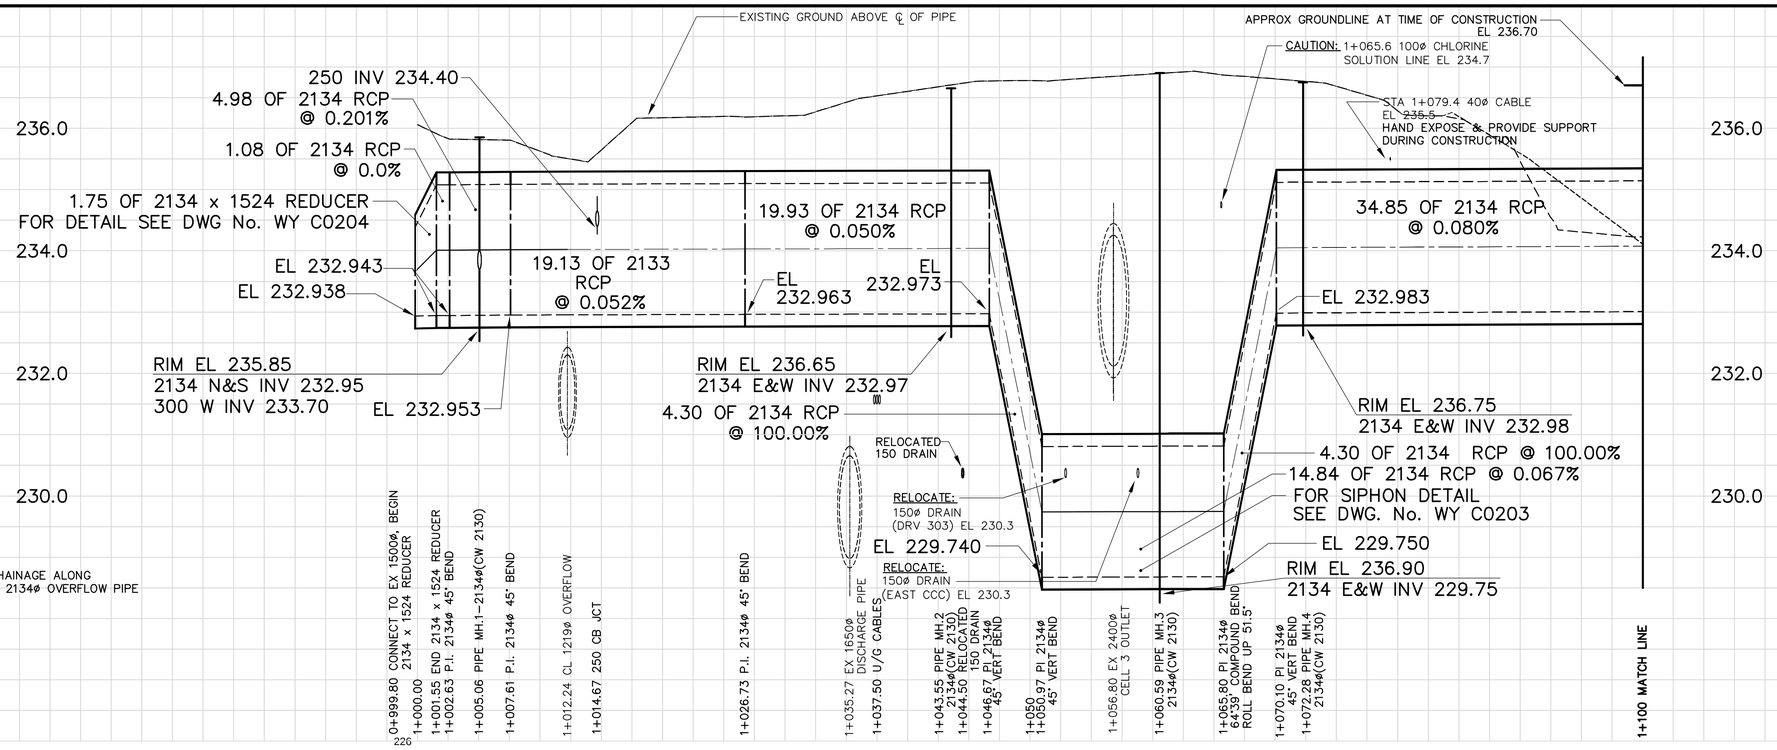

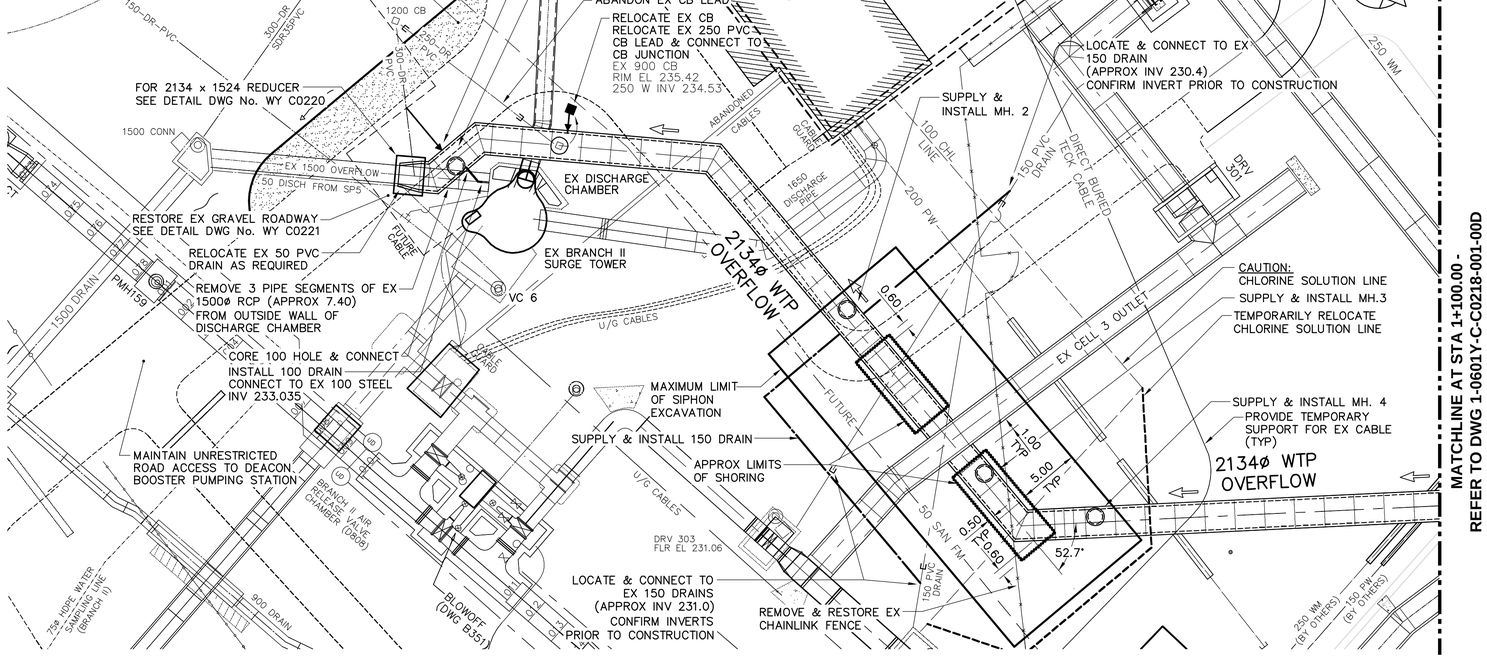

0 10m 20m
SCALE

B.M. ELEV.			
00	681-2007 ISSUED FOR TENDER	07/09/27	WJd
NO.	REVISIONS	DATE	BY

UMA | AECOM

© 2005 UMA ENGINEERING LTD. ALL RIGHTS RESERVED.

DESIGNED BY	EDT	CHECKED BY	MGM
DRAWN BY	WJd	APPROVED BY	CCM
HOR. SCALE: 1:250 VERTICAL SCALE: 1:50		RELEASED FOR CONSTRUCTION BY:	Ron Sorokowski
DATE	2007/09/27	DATE	October 1, 2007

ENGINEER'S SEAL

ORIGINAL SIGNED BY:
E. D. J. TOUPIN
MEMBER 23484
2007/10/01

CONSULTANT DRAWING NO.
WY C0217

APEGM
Certificate of Authorization
UMA Engineering Ltd. (MB)
No. 256 Date: Oct 1, 2007

Winnipeg

THE CITY OF WINNIPEG
WATER AND WASTE DEPARTMENT
ENGINEERING DIVISION

WINNIPEG WATER TREATMENT PROGRAM
CONSTRUCTION OF WATER TREATMENT PLANT OVERFLOW

CITY FILE NUMBER

SHEET 1 OF 1

CIVIL
W.T.P. OVERFLOW PIPING - PLAN & PROFILE
EXISTING 1500ø OVERFLOW CONN TO MATCH LINE 1+100.00

CITY DRAWING NUMBER
1-0601Y-C-C0217-001-00D

UMA REVIEW | DRFT CHK