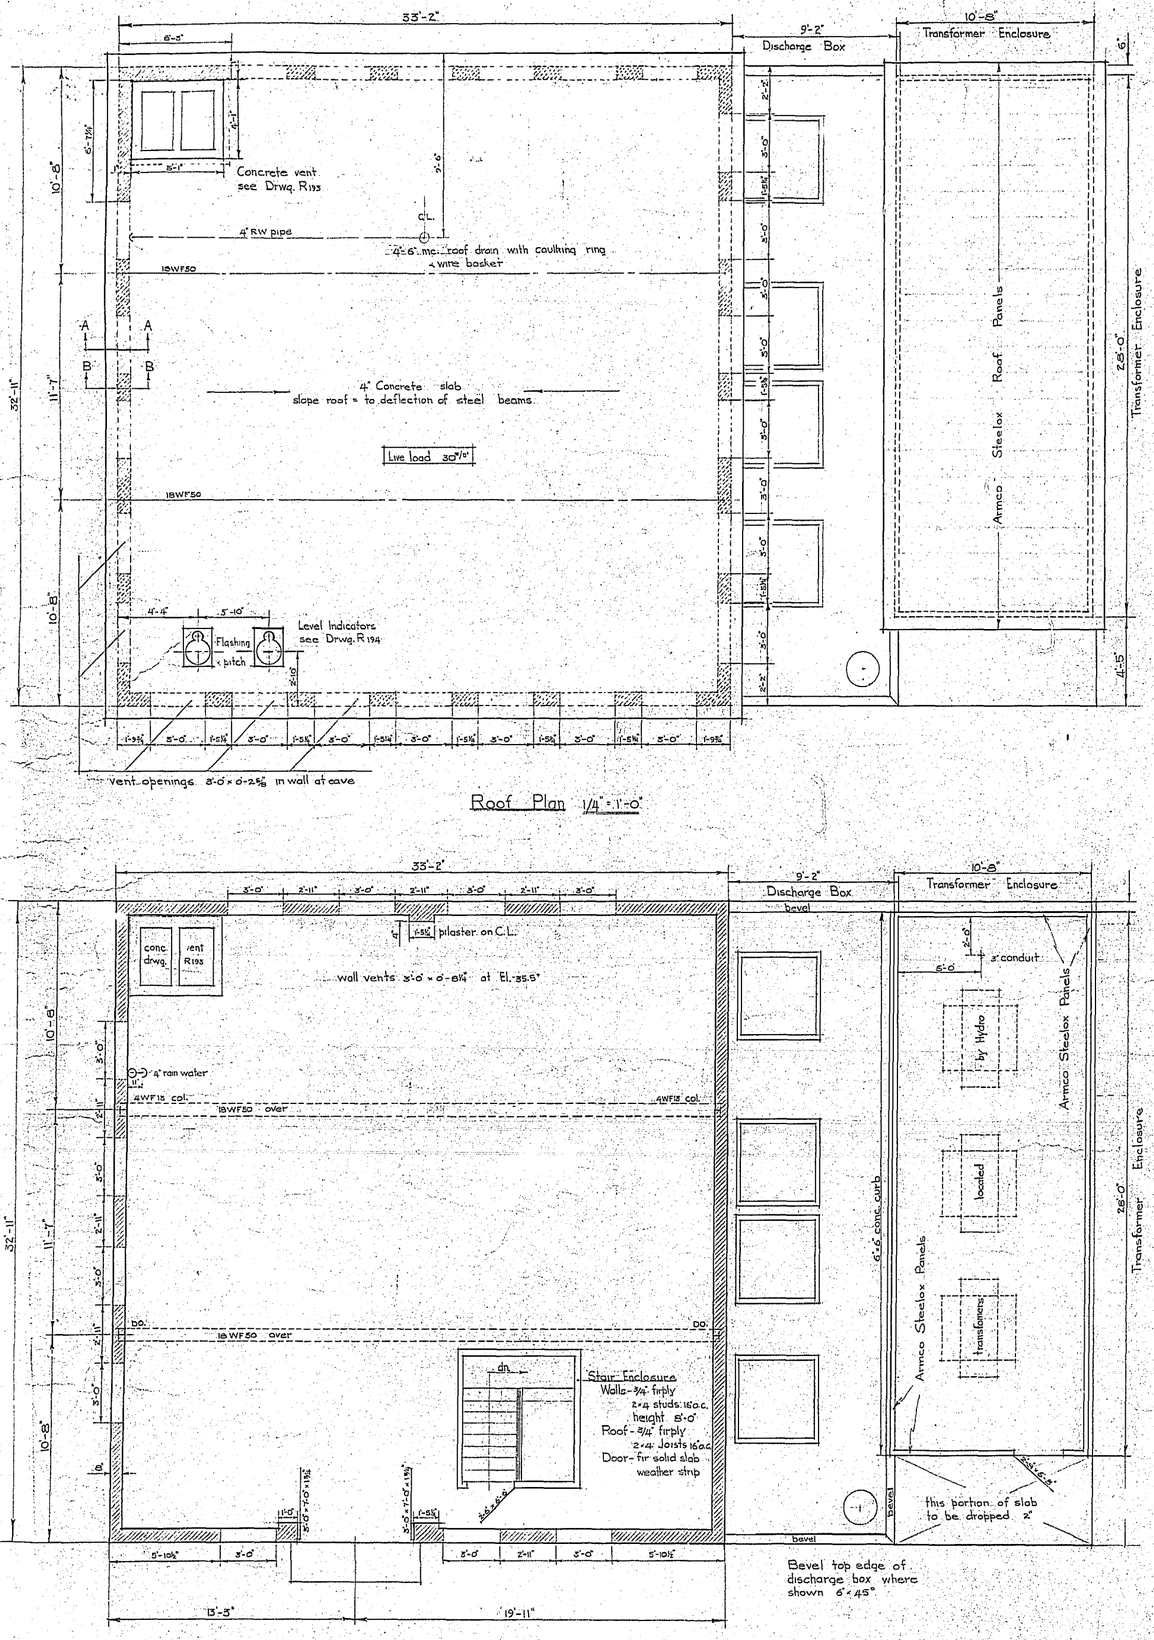

Roof Plan 1/4" = 1'-0"

Floor Plan 1/4" = 1'-0"

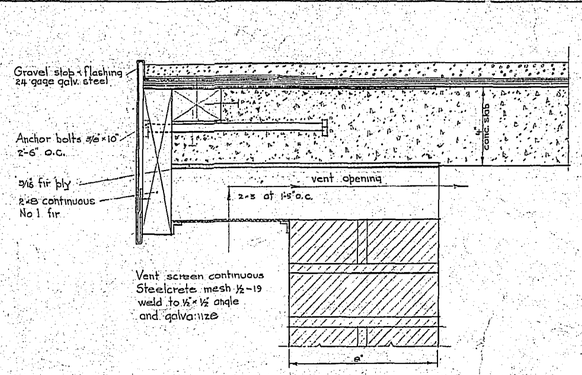

Section AA 3" = 1'-0"

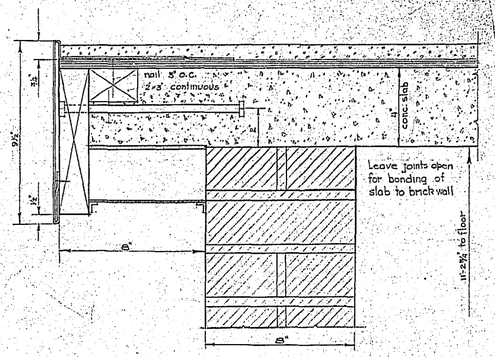

Section BB 3" = 1'-0"

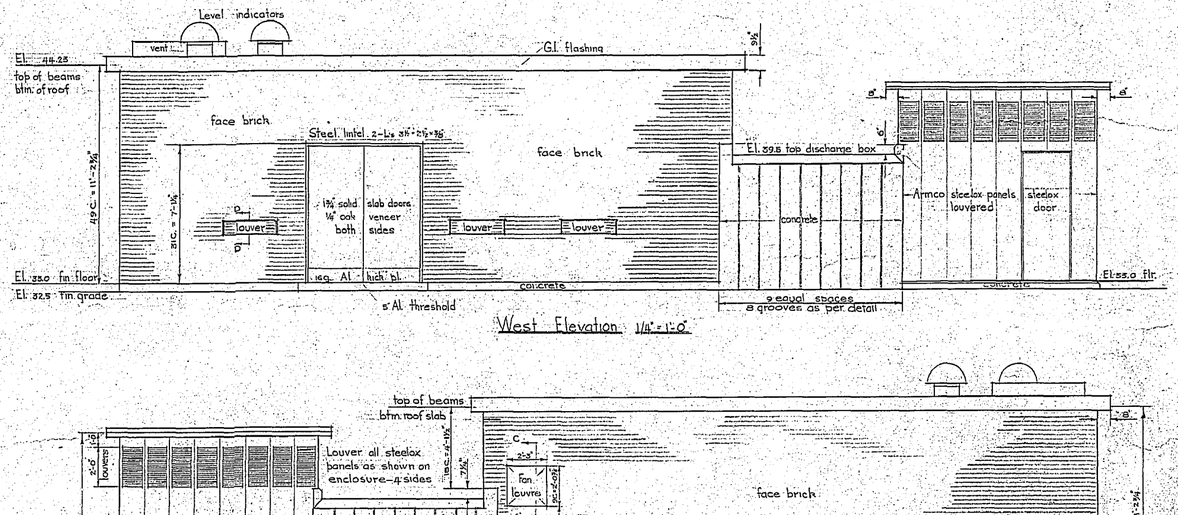

West Elevation 1/4" = 1'-0"

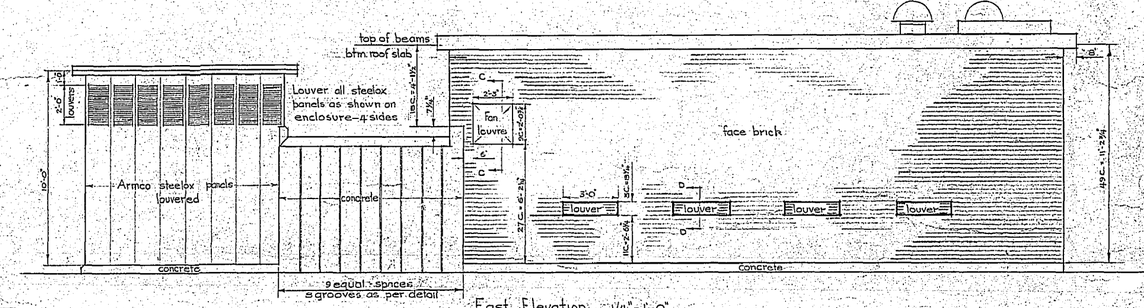

East Elevation 1/4" = 1'-0"

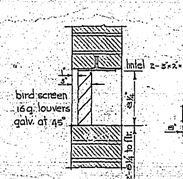

Section DD 1" = 1'-0"

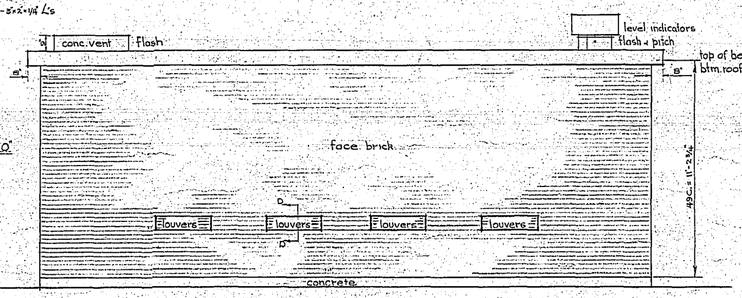

North Elevation 1/4" = 1'-0"

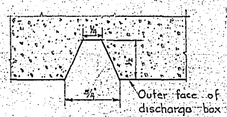

Groove Detail full scale

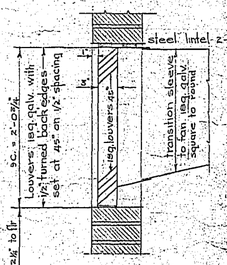

Section CC 1" = 1'-0"

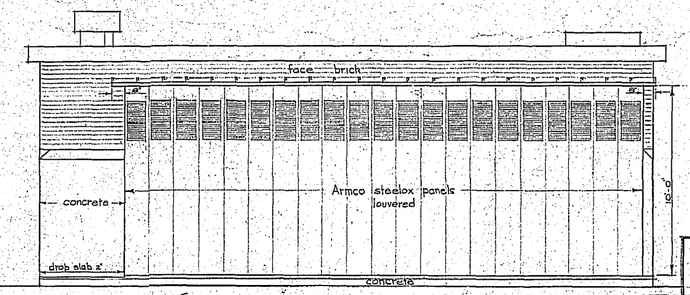

South Elevation 1/4" = 1'-0"

PROVINCE OF MANITOBA
ANTON EDVIN BREIVIK
REGISTERED ARCHITECT

AUBREY STREET FLOOD PUMPING STATION SUPERSTRUCTURE

CITY OF WINNIPEG
ENGINEERING DEPARTMENT
W. D. HURST, CITY ENGINEER
A. J. S. TAURTON, DEPUTY CITY ENGINEER

DRAWN BY I.D.W. DATE 12 July 66
TRACED BY
CHECKED BY
APPROVED

SCALE as noted

DRAWING NO. R196