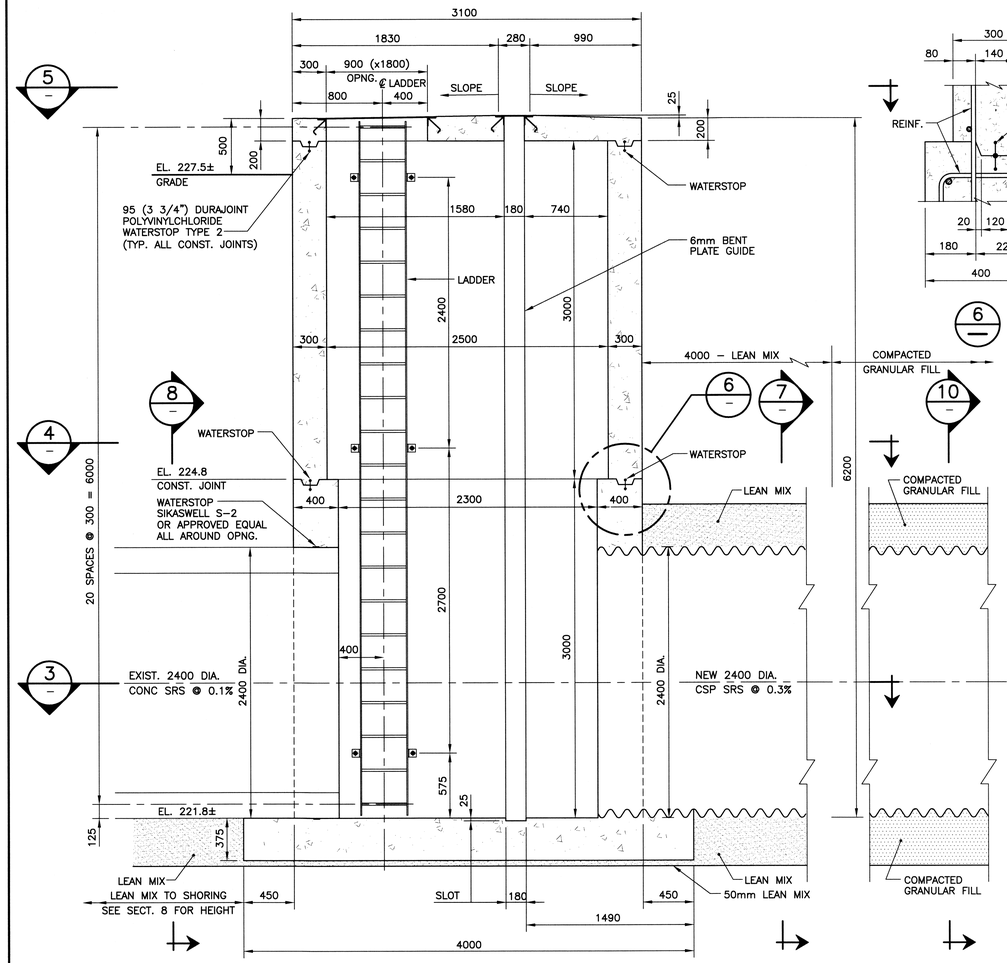

2 01 SECTIONAL ELEVATION
SCALE: 1:25

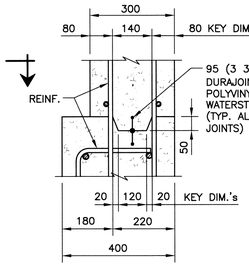

6 — DETAIL
SCALE: 1:10

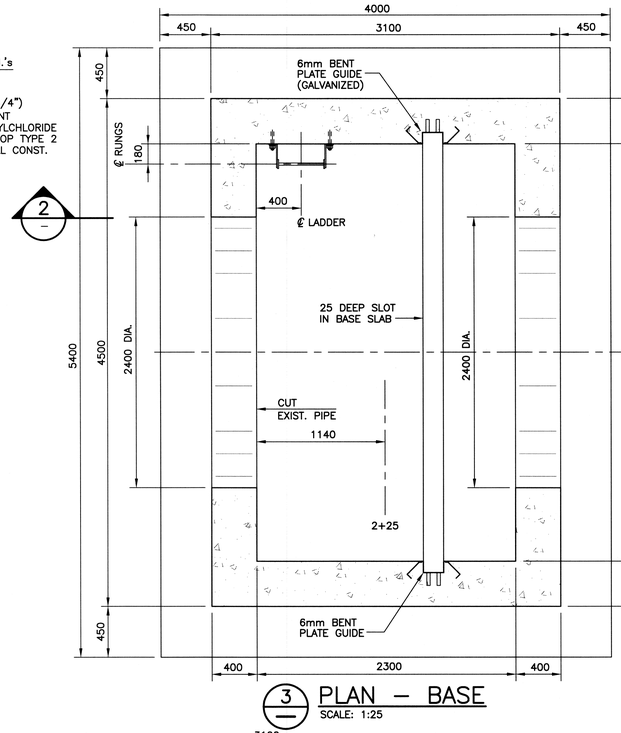

3 — PLAN – BASE
SCALE: 1:25

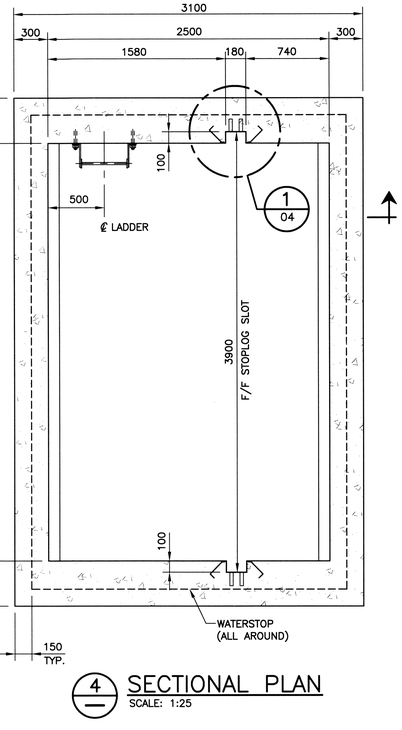

4 — SECTIONAL PLAN
SCALE: 1:25

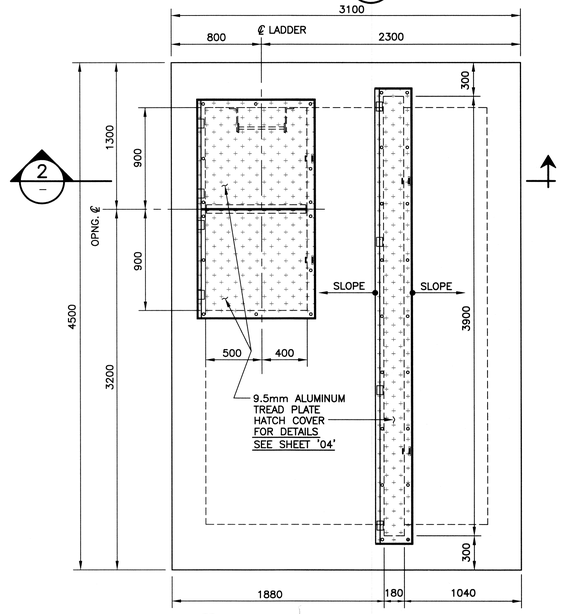

5 — PLAN – ROOF SLAB
SCALE: 1:25

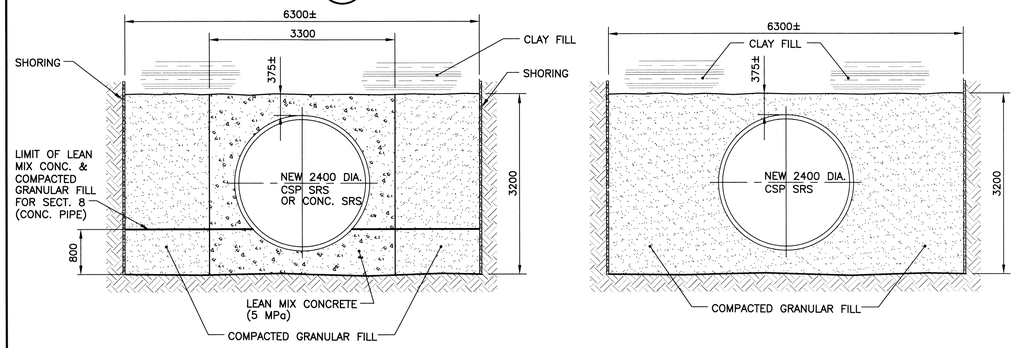

7 — SECTION
SCALE: 1:50

8 — SECTION
SCALE: 1:50
SIMILAR, EXCEPT AS NOTED

10 — SECTION
SCALE: 1:50

0 1000 2000 3000 4000 5000mm
SCALE: 1:50 METRIC A1
1:100 METRIC A3

0 500 1000 1500 2000 2500mm
SCALE: 1:25 METRIC A1
1:50 METRIC A3

0 200 400 600 800 1000mm
SCALE: 1:10 METRIC A1
1:20 METRIC A3

NOTE:
FOR REINFORCING SEE SHEET 03.
FOR ALL MISCELLANEOUS METAL SEE SHEET 04.

METRIC
WHOLE NUMBERS INDICATE MILLIMETRES
DECIMALIZED NUMBERS INDICATE METRES

PROJECT COMPLETION DATE

APEGM
Certificate of Authorization
KGS Group
No. 245 Date: Nov 29/07

LOCATION APPROVED
UNDERGROUND STRUCTURES

SUPV. U/G STRUCTURES COMMITTEE — DATE

NOTE:
LOCATION OF UNDERGROUND STRUCTURES AS SHOWN ARE BASED ON THE BEST INFORMATION AVAILABLE BUT NO GUARANTEE IS GIVEN THAT ALL EXISTING UTILITIES ARE SHOWN OR THAT THE GIVEN LOCATIONS ARE EXACT. CONFIRMATION OF EXISTENCE AND EXACT LOCATION OF ALL SERVICES MUST BE OBTAINED FROM THE INDIVIDUAL UTILITIES BEFORE PROCEEDING WITH CONSTRUCTION.

NO.	REVISIONS	DATE	BY
0	ISSUED FOR TENDER	03/12/07	RJH

KGS GROUP — CONSULTING ENGINEERS & PROJECT MANAGERS
WINNIPEG (204) 896-1209
THUNDER BAY (807) 345-2233

DESIGNED BY	RJL	CHECKED BY	RJL
DRAWN BY	JF	APPROVED BY	
HOR. SCALE: 1:250 VERTICAL:		RELEASED FOR CONSTRUCTION:	
DATE	01/11/07	DATE	

ENGINEER'S SEAL
PROVINCE OF MANITOBA
R.J. LONG
REGISTERED PROFESSIONAL ENGINEER

CONSULTANT DRAWING NO.
07-0107-08 08

Winnipeg
THE CITY OF WINNIPEG
WATER & WASTE DEPARTMENT

FORT ROUGE PARK
OUTFALL PIPE REPLACEMENT

CONCRETE WEIR STRUCTURE
CONCRETE DETAILS

SHEET 08 OF 10
CAD FILE DRAWING NUMBER 07-0107-08-08
CITY DRAWING NUMBER LD-3780

P:\PROJECTS\2007\07-0107-08\CIVIL\DWGS\FT ROUGE PARK\07-0107-08-08.DWG
PLOT 1:1 A1