SHEET: COW-A1 (05/2005)

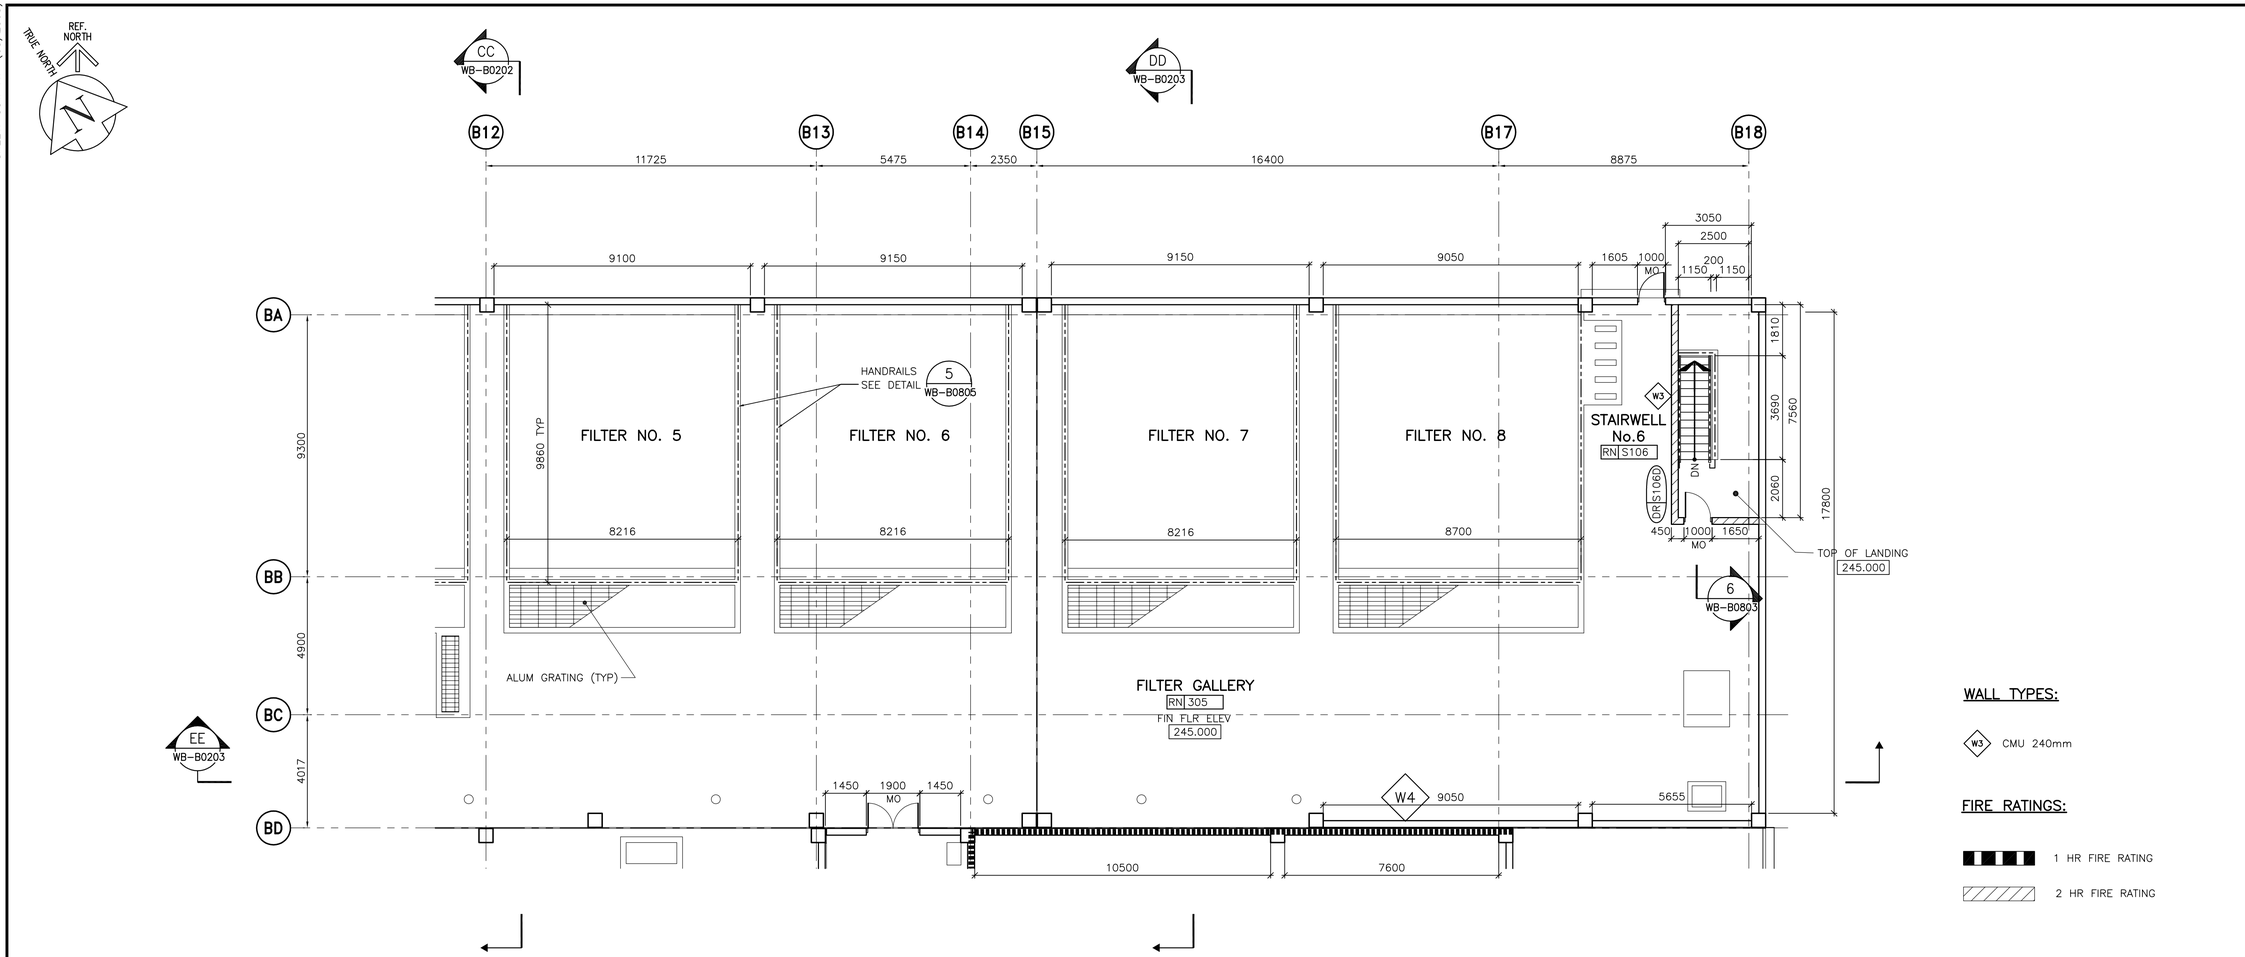

WALL TYPES:

W3 CMU 240mm

FIRE RATINGS:

1 HR FIRE RATING

2 HR FIRE RATING

1 WB-B0132 PARTIAL PLAN – FILTERS & CHANNELS (THIRD FLOOR LEVEL)
1:100

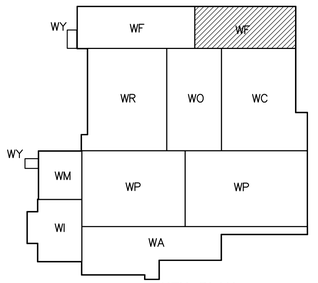

KEY PLAN

SCALE 1:100 METRES 0 2 4 6 8 10

SCALE 1:1 MILLIMETRES 0 20 40 60 80 100

PROVINCE OF MANITOBA
NEIL COOPER ARCHITECT INC.
No.090
APPROVED ARCHITECTURAL CORPORATION

B.M.
ELEV.

NO.	REVISIONS	DATE	BY
00	ISSUED FOR TENDER	07/06/05	LK

CH2MHILL
Fredericksen Cooper
ARCHITECTS

EarthTech
A Tyco International Ltd. Company

DESIGNED BY	TWS	CHECKED BY	BJS
DRAWN BY	SH/LK/AL	APPROVED BY	AHL
SCALE:	1:100	RELEASED FOR CONSTRUCTION BY:	R. SOROKOWSKI
DATE	2005/08/03	DATE	2007/06/05

ENGINEER'S SEAL

ORIGINAL SIGNED BY

NEIL COOPER

2007/06/05

CONSULTANT DRAWING NO.
WB-B0132

Winnipeg

THE CITY OF WINNIPEG
WATER AND WASTE DEPARTMENT
ENGINEERING DIVISION

WATER TREATMENT PLANT
MAIN BUILDING
OFFICE AND PLANT INTERIOR FINISHES

CITY FILE NUMBER

SHEET OF

ARCHITECTURAL
PARTIAL PLAN OF FILTERS & CHANNELS
(ELEV. 245.500)

CITY DRAWING NUMBER
1-0601B-A-B0132-001-00D

Last Save: 2007-06-04 9:45 AM

\\FCA-S\DATA\NC\JOBDATA\2004\04018 WINNIPEG WATER TREATMENT\02A-CAD\WTP\CONT DWGS\FCA\PLANS\DN_WB-B0132_FC.DWG