SHEET: COW-A1 (05/2005)

TYPICAL DETAIL @ INT CMU WALLS

SCALE 1:10

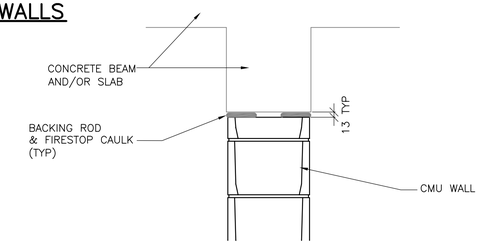

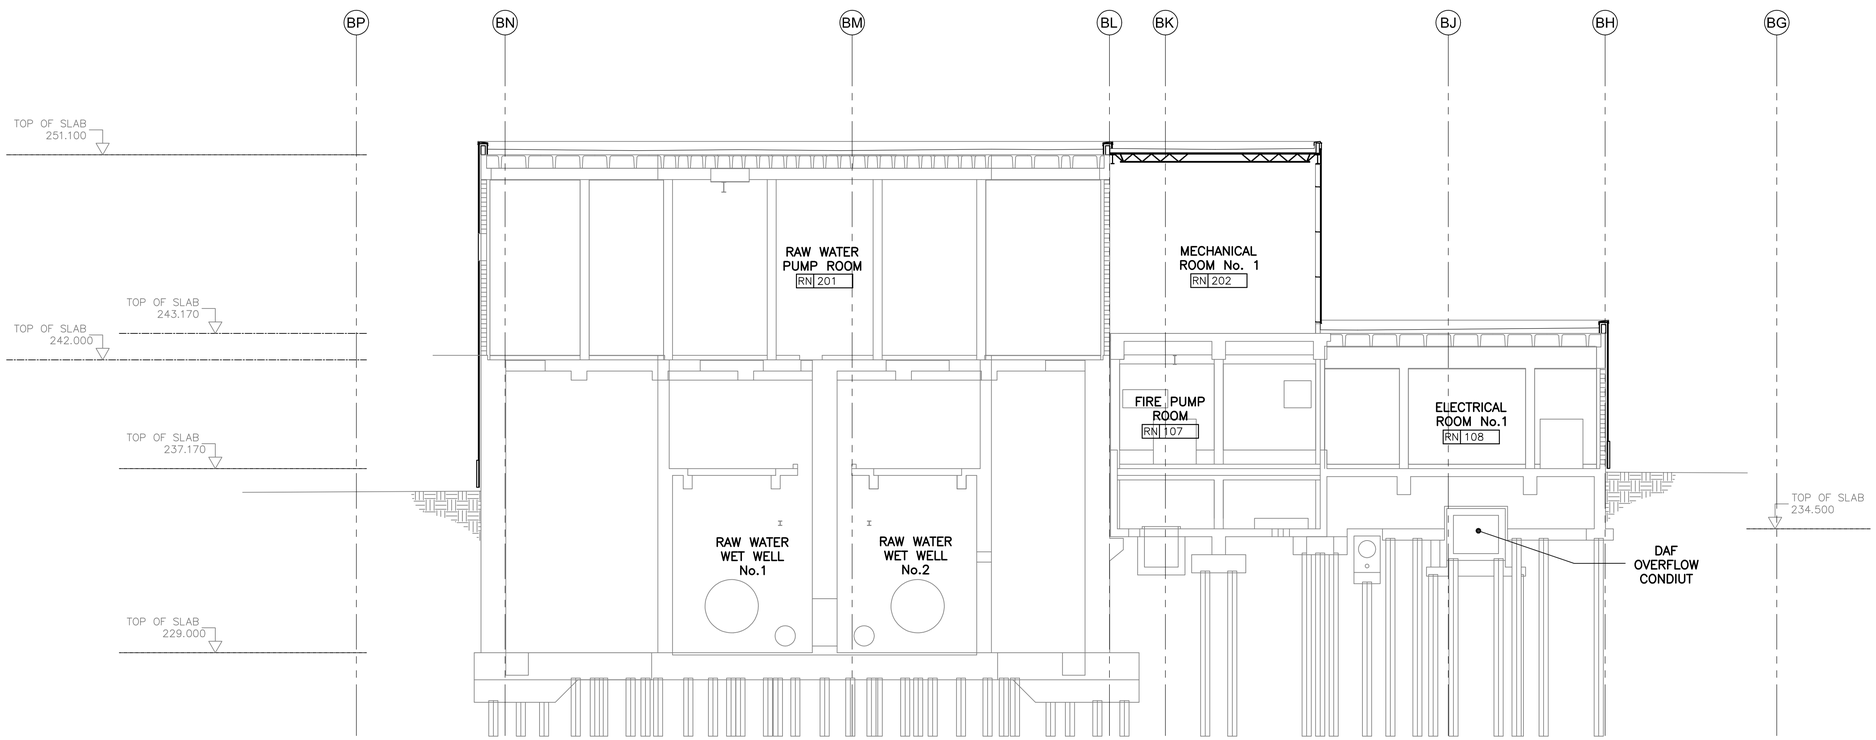

NOTE: BUILDING ENVELOPE AND ROOFING – NOT IN CONTRACT (REFER TO BID OPPORTUNITY 793–2006 & 171–2006 – TYP)

BUILDING SECTION

AA

SCALE 1:125

PROVINCE OF MANITOBA — NEIL COOPER ARCHITECT INC. №090 — APPROVED ARCHITECTURAL CORPORATION

B.M.
ELEV.

NO.	REVISIONS	DATE	BY
02	ISSUED FOR TENDER (95–2007)	07/06/05	LK
01	ISSUED FOR CONSTRUCTION	07/05/25	LK
00	ISSUED FOR TENDER (793–2006)	07/03/19	LK

CH2MHILL — Fredericksen Cooper ARCHITECTS — EarthTech (A Tyco International Ltd. Company)

DESIGNED BY	NC	CHECKED BY	LK
DRAWN BY	AL/LK/IC	APPROVED BY	AHL
SCALE:	AS NOTED	RELEASED FOR CONSTRUCTION BY:	R. SOROKOWSKI
DATE	2005/08/05	DATE	2007/03/19

ENGINEER'S SEAL
ORIGINAL SIGNED BY
NEIL COOPER
2007/03/19

CONSULTANT DRAWING NO.
WB–B0201

Winnipeg

THE CITY OF WINNIPEG
WATER AND WASTE DEPARTMENT
ENGINEERING DIVISION

WATER TREATMENT PLANT
MAIN BUILDING
BUILDING ENVELOPE

CITY FILE NUMBER
SHEET OF

ARCHITECTURAL
BUILDING SECTIONS

CITY DRAWING NUMBER
1-0601B-A-B0201-001-02D

Last Save: 2007–06–06 10:09 AM

E:\NC\JOBDATA\2004\04018 WINNIPEG WATER TREATMENT\02A–CAD\WTP\CONT DWGS\FCA\BUILDING SECTIONS\07–06–05_95–2007 IFT\ORIG. SIGNED\DN_WB–B0201_FC.DWG