SHEET: COW-A1 (05/2005)

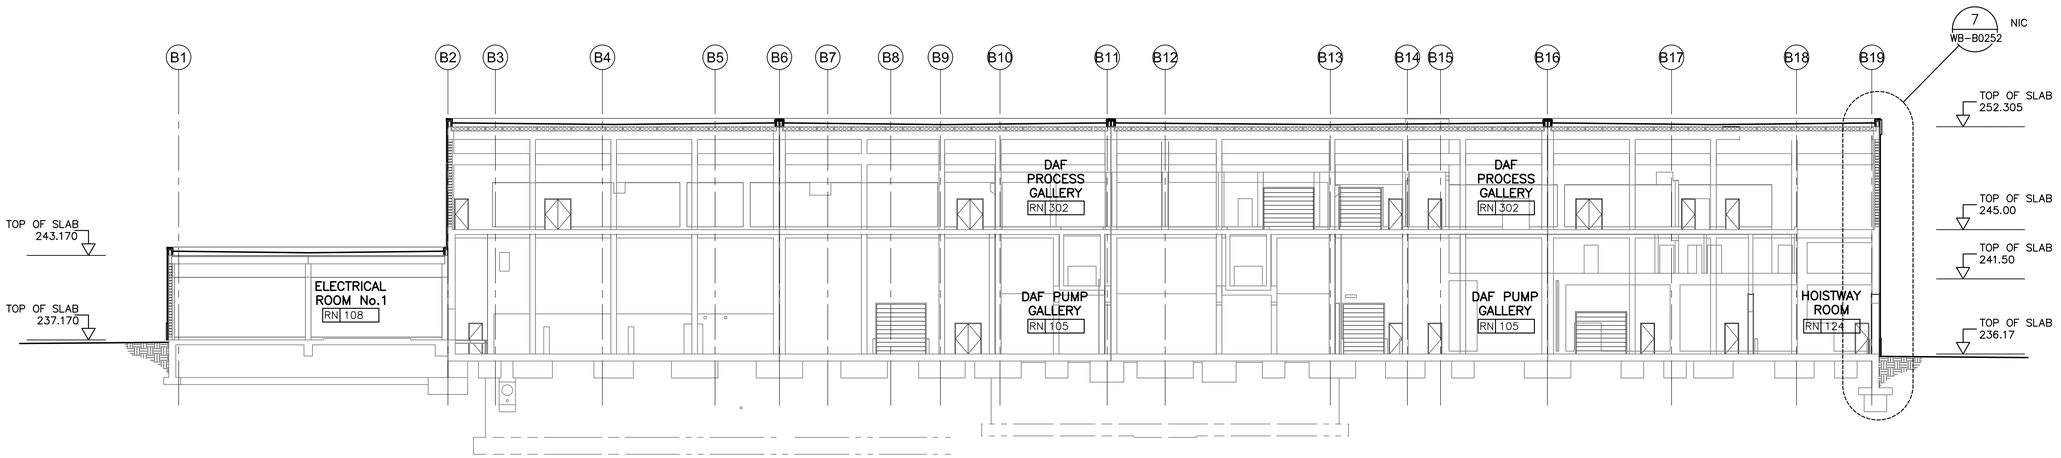

HH — BUILDING SECTION
SCALE 1:200

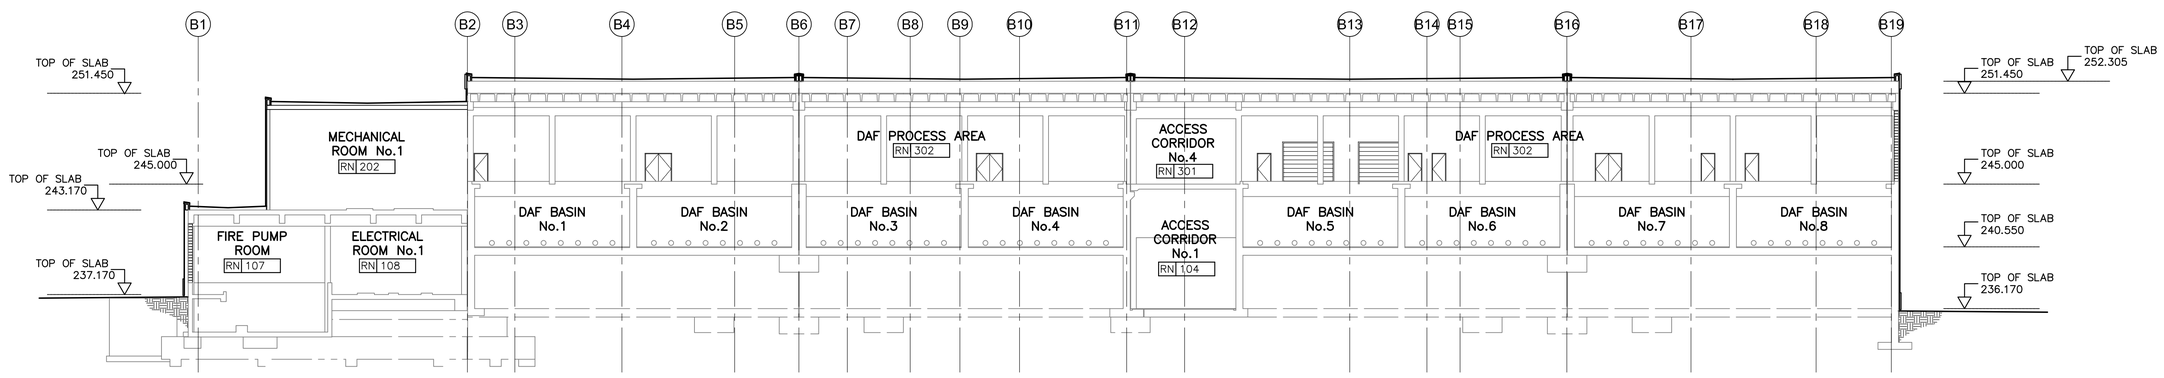

JJ — BUILDING SECTION
SCALE 1:200

NOTE: BUILDING ENVELOPE AND ROOFING – NOT IN CONTRACT (REFER TO BID OPPORTUNITY 793-2006 & 171-2006 – TYP)

PROVINCE OF MANITOBA — APPROVED ARCHITECTURAL CORPORATION — NEIL COOPER ARCHITECT INC. No.090

B.M.
ELEV.

NO.	REVISIONS	DATE	BY
02	ISSUED FOR TENDER (95-2007)	07/06/05	LK
01	ISSUED FOR CONSTRUCTION	07/05/25	LK
00	ISSUED FOR TENDER (793-2006)	07/03/19	LK

CH2MHILL
Fredericksen Cooper ARCHITECTS
EarthTech A Tyco International Ltd. Company

DESIGNED BY	NC
DRAWN BY	AL/LK/IC
SCALE:	AS NOTED
DATE	2005/08/05
CHECKED BY	LK
APPROVED BY	AHL
RELEASED FOR CONSTRUCTION BY:	R. SOROKOWSKI
DATE	2007/03/19

ENGINEER'S SEAL
ORIGINAL SIGNED BY
NEIL COOPER
2007/03/19

CONSULTANT DRAWING NO.
WB-B0205

Winnipeg
THE CITY OF WINNIPEG
WATER AND WASTE DEPARTMENT
ENGINEERING DIVISION

WATER TREATMENT PLANT
MAIN BUILDING
BUILDING ENVELOPE

ARCHITECTURAL
BUILDING SECTIONS

CITY FILE NUMBER
SHEET OF
CITY DRAWING NUMBER
1-0601B-A-B0205-001-02D

Last Save: 2007-06-06 10:18 AM

E:\NC\JOBDATA\2004\04018 WINNIPEG WATER TREATMENT\02A-CAD\WTP\CONT DWGS\FCA\BUILDING SECTIONS\07-06-05_95-2007 IFT\ORIG. SIGNED\DN_WB-B0205_FC.DWG