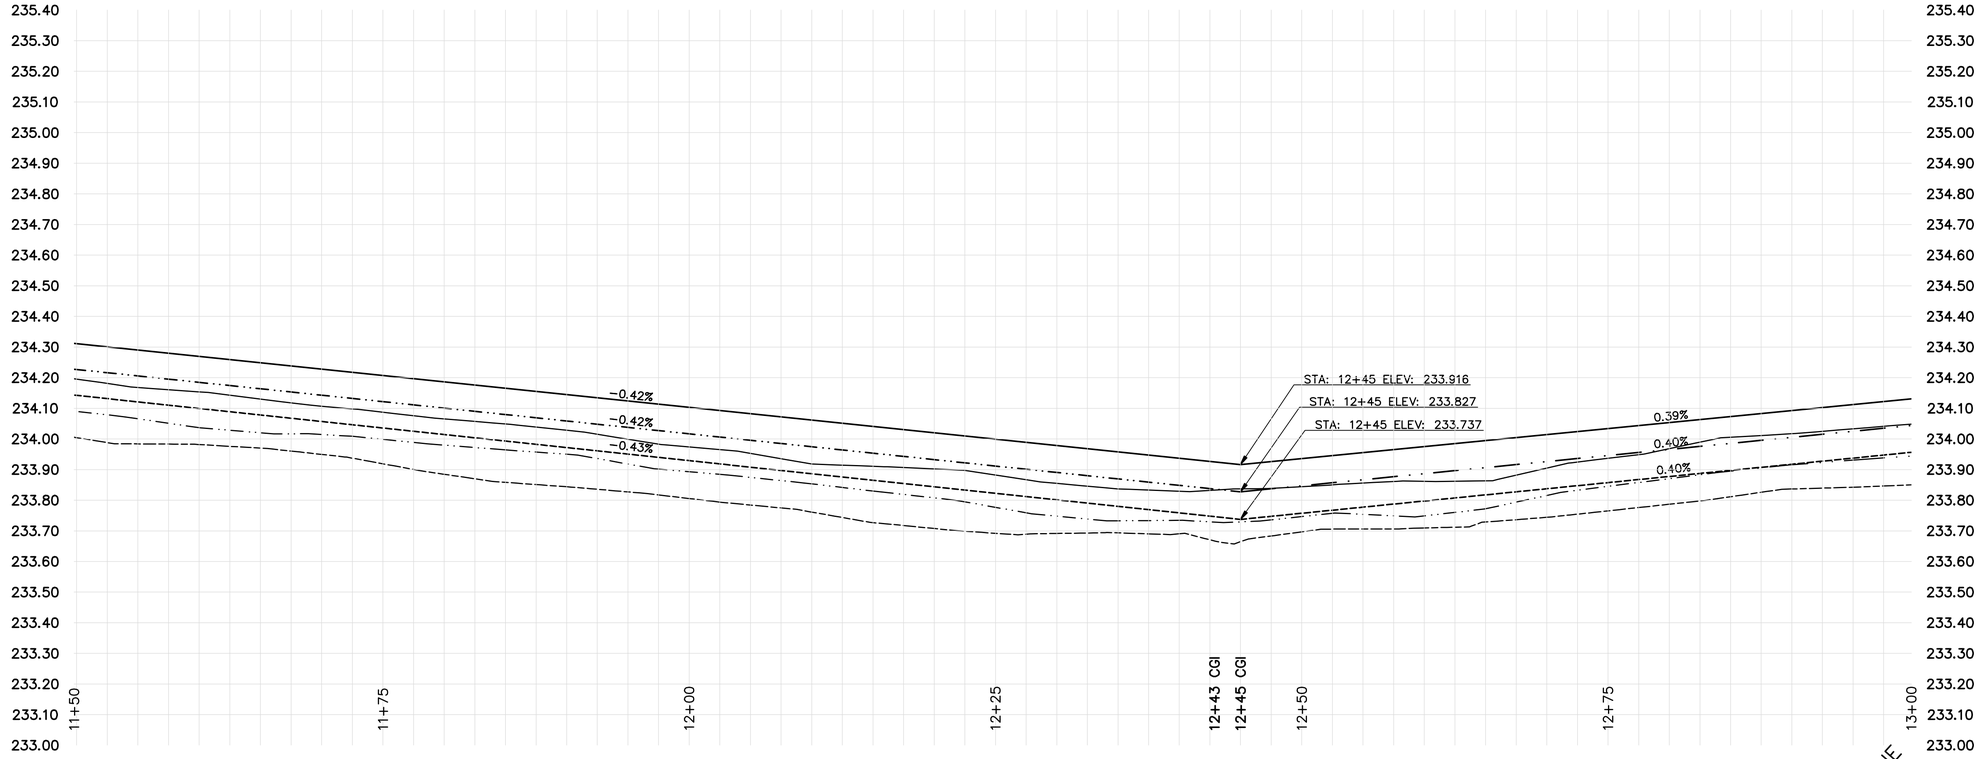

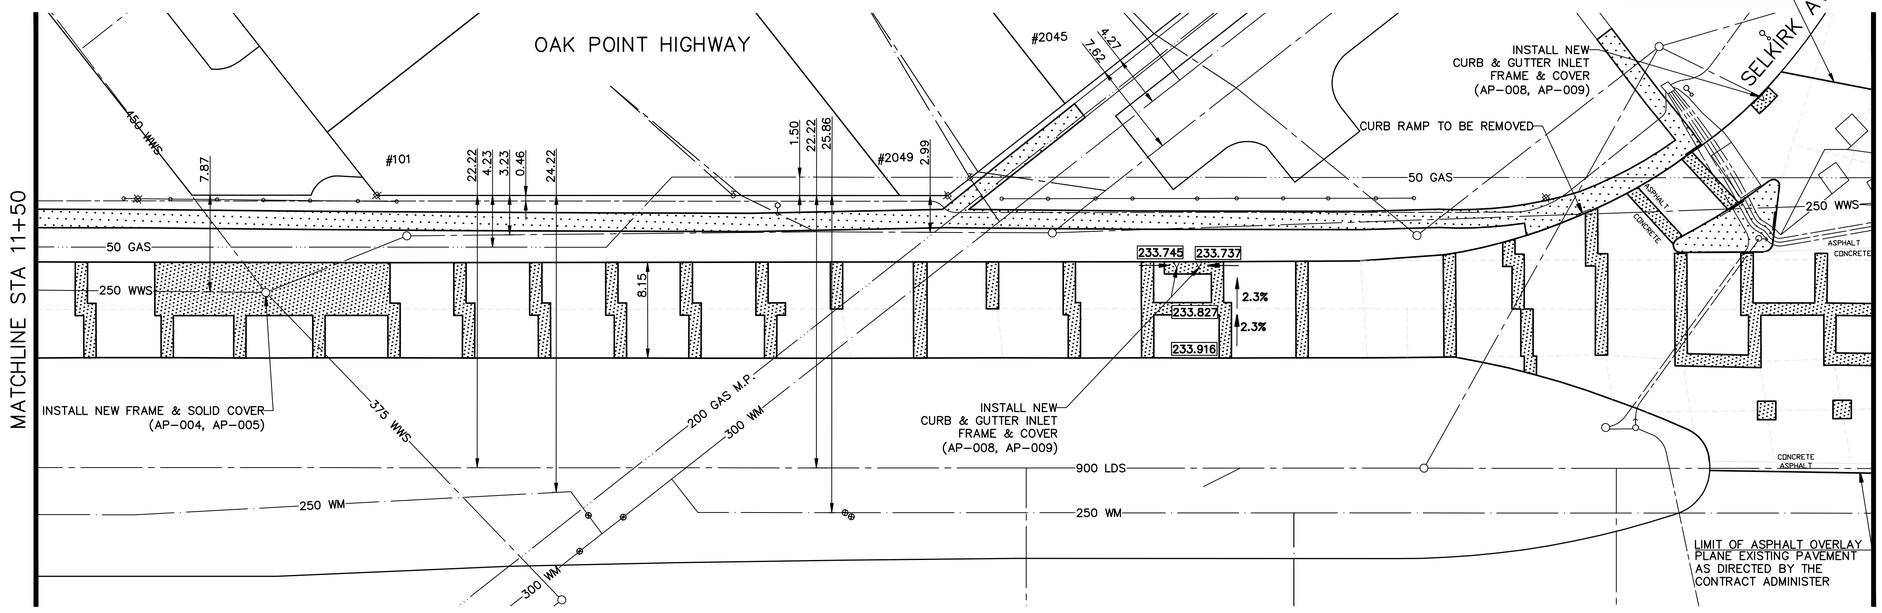

CONSTRUCTION NOTES

1) CURB REPLACEMENT AS DIRECTED BY THE CONTRACT ADMINISTRATOR
2) ALL STREET RADIUS CURB UNDER 15M RADIUS SHALL BE REPLACED AS MODIFIED OR AS DIRECTED BY THE CONTRACT ADMINSTRATOR
3) PAVEMENT REPAIRS SHOWN ARE ONLY A REPRESENTATIVE SAMPLE OF THE TENDERED QUANTITIES
4) ASPHALT TIE-INS ON APPROACHES TO BE DETERMINED IN THE FIELD BY THE CONTRACT ADMINISTRATOR.
5) ALL BULLNOSES TO HAVE SLOPED FACE.

WARNING

IF POWER EQUIPMENT OR EXPLOSIVES ARE TO BE USED FOR EXCAVATION ON THIS PROJECT THE CONTRACTOR MUST:

1) OBTAIN CLEARANCE FROM THE GAS UTILITY PRIOR TO EXCAVATION.
2) TAKE PRECAUTION TO AVOID DAMAGE TO GAS UTILITY INSTALLATIONS.

SEE PROVINCIAL REGULATION 210/72 FOR DETAILS

METRIC
WHOLE NUMBERS INDICATE MILLIMETRES
DECIMALIZED NUMBERS INDICATE METRES

BID OPPORTUNITY NO. 113-2008

EXISTING	LEGEND - PLAN	PROPOSED	EXISTING	LEGEND - PLAN	PROPOSED	EXISTING	LEGEND - PROFILE	PROPOSED
☼	HYDRANT	✱		LDS/WWS			NORTH GUTTER	
⊗	VALVE	⊗		WATERMAIN			CENTER LINE	
♂	CURB STOP	♂		GAS			SOUTH GUTTER	
	CONCRETE SIDEWALK			TRAFFIC SIGNALS				
○○	O.L.S.	●●		CONCRETE				
○	MANHOLE	●		CURB RENEWAL				
□	CATCH BASIN	■	231.000	ELEVATIONS	231.000			
△	CURB INLET	▲		PROPERTY LINE				
☼	HYDRO POLE		⌖	SURVEY BAR	✱			
○→	TRAFFIC SIGNAL POLE		⌖	GEODETIC BENCH MARK				
				RAMP CURB				

LOCATION APPROVED
UNDERGROUND STRUCTURES
ORIGINAL SIGNED BY
Derrick Saedal 01/23/08
SUPR. U/G STRUCTURES COMMITTEE DATE

NOTE:
LOCATION OF UNDERGROUND STRUCTURES AS SHOWN ARE BASED ON THE BEST INFORMATION AVAILABLE. BUT NO GUARANTEE IS GIVEN THAT ALL EXISTING UTILITIES ARE SHOWN OR THAT THE GIVEN LOCATIONS ARE EXACT. CONFIRMATION OF EXISTENCE AND EXACT LOCATION OF ALL SERVICES MUST BE OBTAINED FROM THE INDIVIDUAL UTILITIES BEFORE PROCEEDING WITH CONSTRUCTION.

B.M. GBM 16-009
ELEV. 235.306

NO.	REVISIONS	DATE	BY

TRANSPORTATION ENGINEERING DIVISION
TECHNOLOGY SERVICES BRANCH
106 - 1155 PACIFIC AVE

DESIGNED BY	R.M.	CHECKED BY	G.C./D.K.
DRAWN BY	R.M.	APPROVED BY	P.S. PAUL
HOR. SCALE:	1 : 250		
VERTICAL:	1 : 10		
DATE	2008/01/28		

ENGINEER'S SEAL
PROVINCE OF MANITOBA
P.S. PAUL
REGISTERED ENGINEER
ORIGINAL SIGNED BY
P.S. Paul February 5/08

Winnipeg

THE CITY OF WINNIPEG
PUBLIC WORKS DEPARTMENT

OAK POINT HIGHWAY
FROM **75m S. OF HYDE AVENUE** TO **EAGLE DRIVE**
ASPHALT OVERLAY AND ASSOCIATED WORKS
FROM **STA. 11+50** TO **STA. 13+00**

CITY DRAWING NUMBER: SE-08-8
SHEET 8 OF 12
8