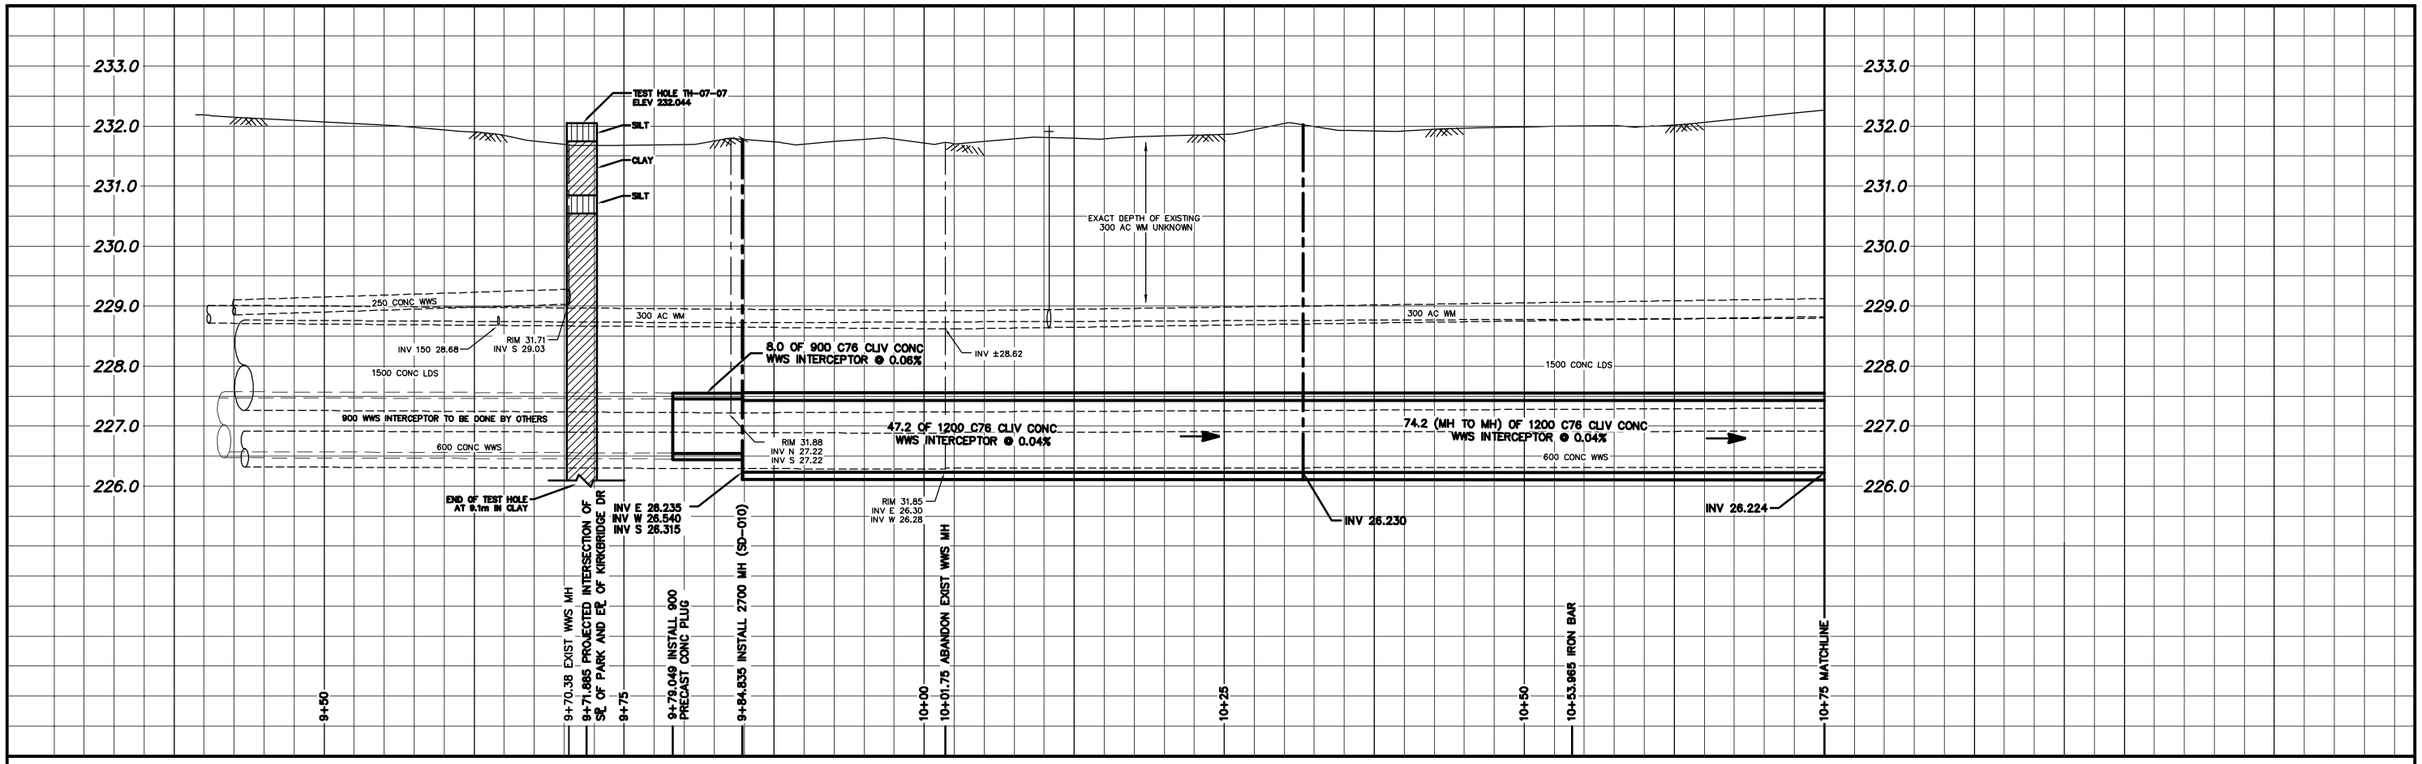

FOR CONTINUATION
SEE DRAWING 08101

NOTE: CHAINAGES SHOWN ARE ALONG N ℄ OF KIRKBRIDGE DRIVE

KIRKBRIDGE DRIVE

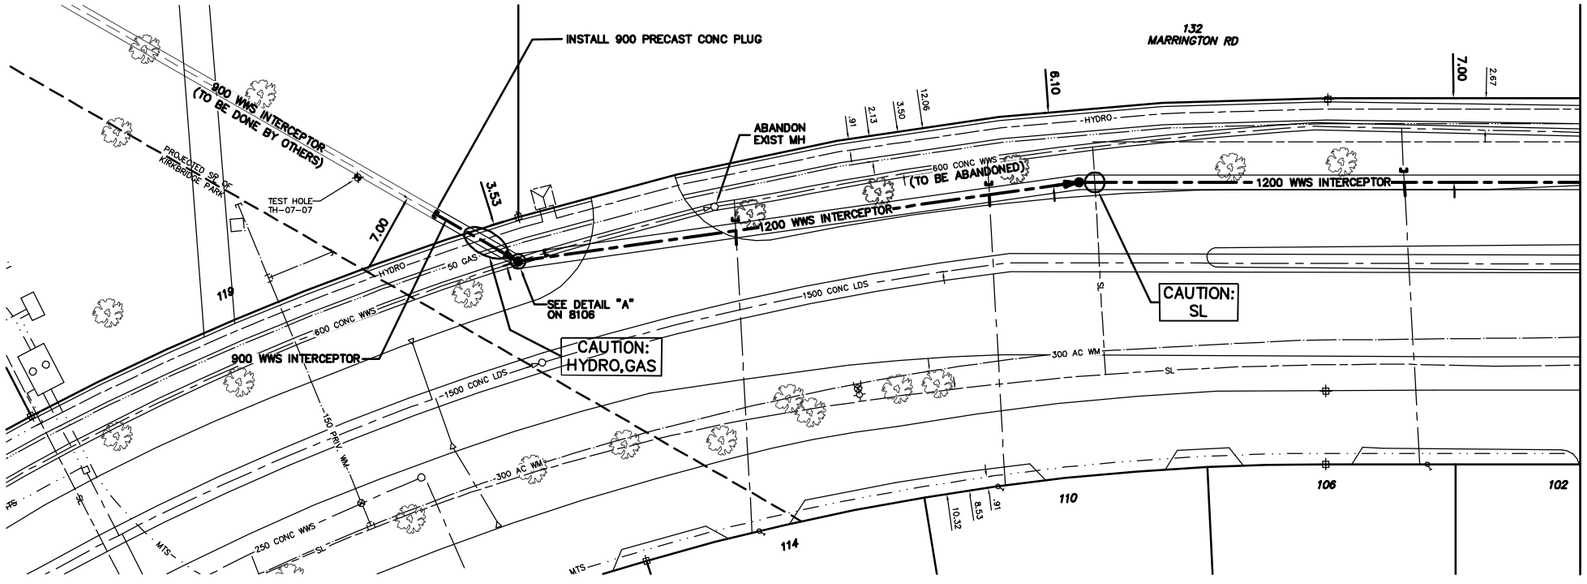

CONSTRUCTION NOTES:

1. SEWER TO BE INSTALLED BY TRENCHLESS METHODS.
2. CONFIRM THE LOCATION OF ALL WATER AND SEWER SERVICES WITHIN LIMITS OF INSTALLATION.
3. BACKFILL UNDER PAVEMENT, IN SIDEWALKS, & WITHIN 1.0 m OF PAVEMENT TO BE CLASS 3.
4. BACKFILL IN BOULEVARD TO BE CLASS 5.

SEWER SERVICE INFORMATION

ADDRESS	SIZE	℄ DIST JUNCTION TIE
102 KIRKBRIDGE DR RESIDENTIAL	–	–
106 KIRKBRIDGE DR RESIDENTIAL	–	–
110 KIRKBRIDGE DR RESIDENTIAL	–	–
114 KIRKBRIDGE DR RESIDENTIAL	–	–
132 MARRINGTON RD RESIDENTIAL	–	SERVICED OF MARRINGTON –

INFORMATION FROM PANEL 10, HOUSEFILES, & I-VIEW

FOR WATER SERVICE INFORMATION
SEE DRAWING 8104

METRIC
WHOLE NUMBERS INDICATE MILLIMETRES
DECIMALIZED NUMBERS INDICATE METRES

0.0 5.0 10.0 15.0 20.0 25.0

WARNING

IF POWER EQUIPMENT OR EXPLOSIVES ARE TO BE USED FOR EXCAVATION ON THIS PROJECT THE CONTRACTOR MUST:
1) NOTIFY THE GAS COMPANY OF THE PROPOSED LOCATION OF EXCAVATION.
2) TAKE PRECAUTION TO AVOID DAMAGE TO GAS COMPANY INSTALLATIONS.

SEE PROVINCIAL REGULATION 210/72 FOR DETAILS

EXISTING	LEGEND-PLAN	PROPOSED	EXISTING	LEGEND-PLAN	PROPOSED	EXISTING	LEGEND-PROFILE	PROPOSED
200 WM	WATERMAIN	200 WM	SL , HYDRO			150 WM	WATERMAIN	150 WM
⊹	HYDRANT	⊹	MTS				HYDRANT	
⊗	VALVE	⊗	TRAFFIC SIGNALS				VALVE	
525 LDS	LAND DRAINAGE SEWER	525 LDS	50 GAS	GAS	50 GAS	300 LDS	LAND DRAINAGE SEWER	300 LDS
375 WWS	WASTEWATER SEWER	375 WWS	⊕	SURVEY BAR		250 WWS	WASTEWATER SEWER	250 WWS
○	MANHOLE	●	×-×-×	FENCE			℄ PROFILE	
□	CATCH BASIN	■	• TH • T	POLE – HYDRO, MTS			GROUND ABOVE PIPE	
▽	CURB INLET	▼	♂	CURB STOP	♂		℄ DITCH (NORTH & WEST)	
⊢⊣	JUNCTIONS	⊢⊣	⟵	GUY ANCHOR			℄ DITCH (SOUTH & EAST)	
⊏⊐	CULVERT	⊏⊐	⟼	LIGHT STANDARD			GUTTER (NORTH & WEST)	
⊃	ANODE	⊃	◯	TREE			GUTTER (SOUTH & EAST)	

LOCATION APPROVED
UNDERGROUND STRUCTURES

SUPV. U/G STRUCTURES COMMITTEE _____ DATE _____

NOTE:
LOCATION OF UNDERGROUND STRUCTURES AS SHOWN ARE BASED ON THE BEST INFORMATION AVAILABLE BUT NO GUARANTEE IS GIVEN THAT ALL EXISTING UTILITIES ARE SHOWN OR THAT THE GIVEN LOCATIONS ARE EXACT. CONFIRMATION OF EXISTENCE AND EXACT LOCATION OF ALL SERVICES MUST BE OBTAINED FROM THE INDIVIDUAL UTILITIES BEFORE PROCEEDING WITH CONSTRUCTION.

B.M. ELEV. | FIELD BOOK #:
POSTED TO LBIS

NO.	REVISIONS	DATE	BY

CITY OF WINNIPEG
WATER AND WASTE
ENGINEERING DIVISION

DESIGNED BY	SC	CHECKED BY	KZ
DRAWN BY	PB/DD	APPROVED BY	KZ
HOR. SCALE	1:250	RELEASED FOR CONSTRUCTION	
VERTICAL	1:50		
DATE	2008 08 14	DATE	

ENGINEER'S SEAL

ORIGINAL SIGNED BY S.R.J. COURNOYER 08/08/14

BID OPPORTUNITY : 42-2008
FILENAME : 8102.dwg
PLOT DATE: 2008 08 14

Winnipeg

THE CITY OF WINNIPEG
WATER AND WASTE DEPARTMENT

WAVERLEY WEST INTERCEPTOR SEWER
PHASE 1A-PEMBINA HWY TO AINSWORTH PL
KIRKBRIDGE DRIVE
EAST END OF KIRKBRIDGE PARK TO
28 m WEST OF MARRINGTON RD

SHEET 1 OF 6

CITY DRAWING NUMBER
8102