


NOTE: CHAINAGES SHOWN ARE ALONG N. ℞ OF DUGALD RD.

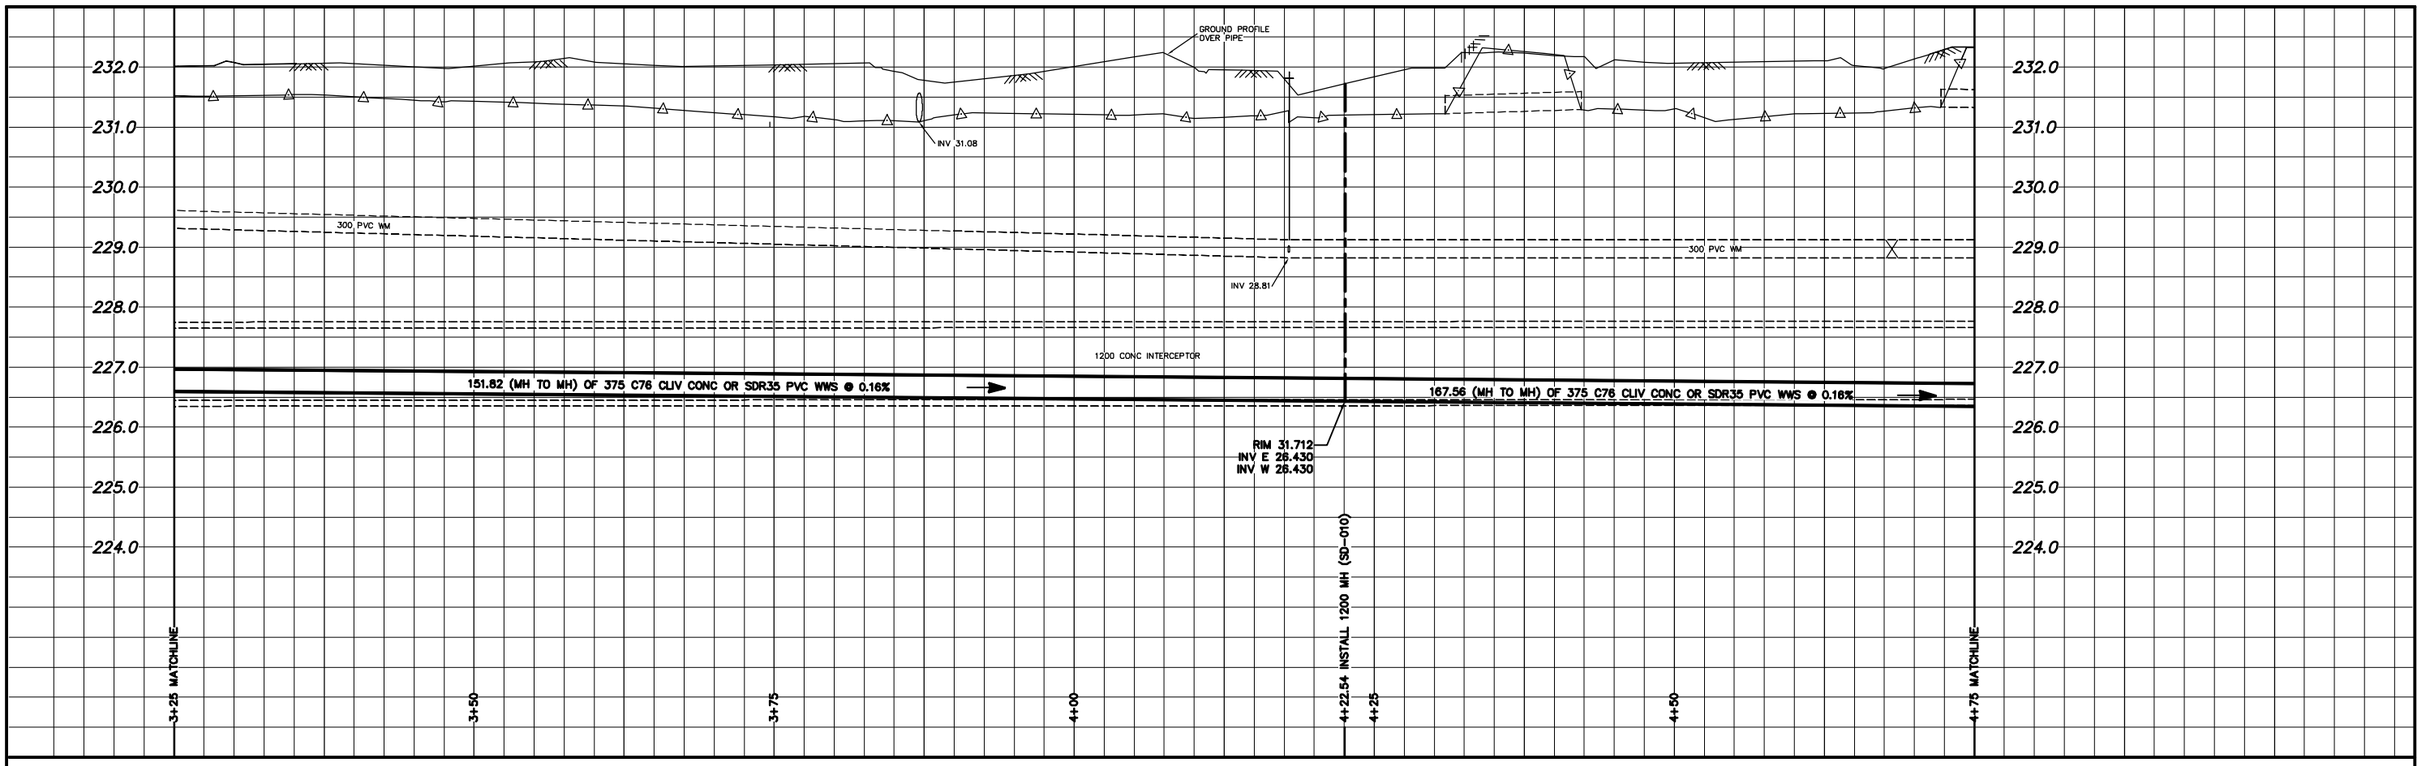


FOR CONSTRUCTION NOTES: SEE DRAWING 8578

**SEWER SERVICE INFORMATION**

| ADDRESS | SIZE | ℞ DIST JUNCTION TIE |
|---|---|---|
| 1350 DUGALD RD | | 35.18 E OF WL |
| COMMERCIAL | | 26.85 E 1ST MH E TERRACON |
| 1351 DUGALD RD | | 58.18 EEL TERRACON |
| COMMERCIAL | | 35.89 E 1ST MH E TERRACON |
| 1370 DUGALD RD | | – |
| COMMERCIAL | | – |
| 1375 DUGALD RD | | 9.10 E OF EL |
| COMMERCIAL | | 70.41 W 2ND MH E TERRACON |
| 1383 DUGALD RD | | – |
| COMMERCIAL | | 25.79 W 2ND MH E TERRACON |

SEWER JUNCTION INFORMATION FROM SEWER VIDEO INSPECTION SEWER ID S-MA50014176

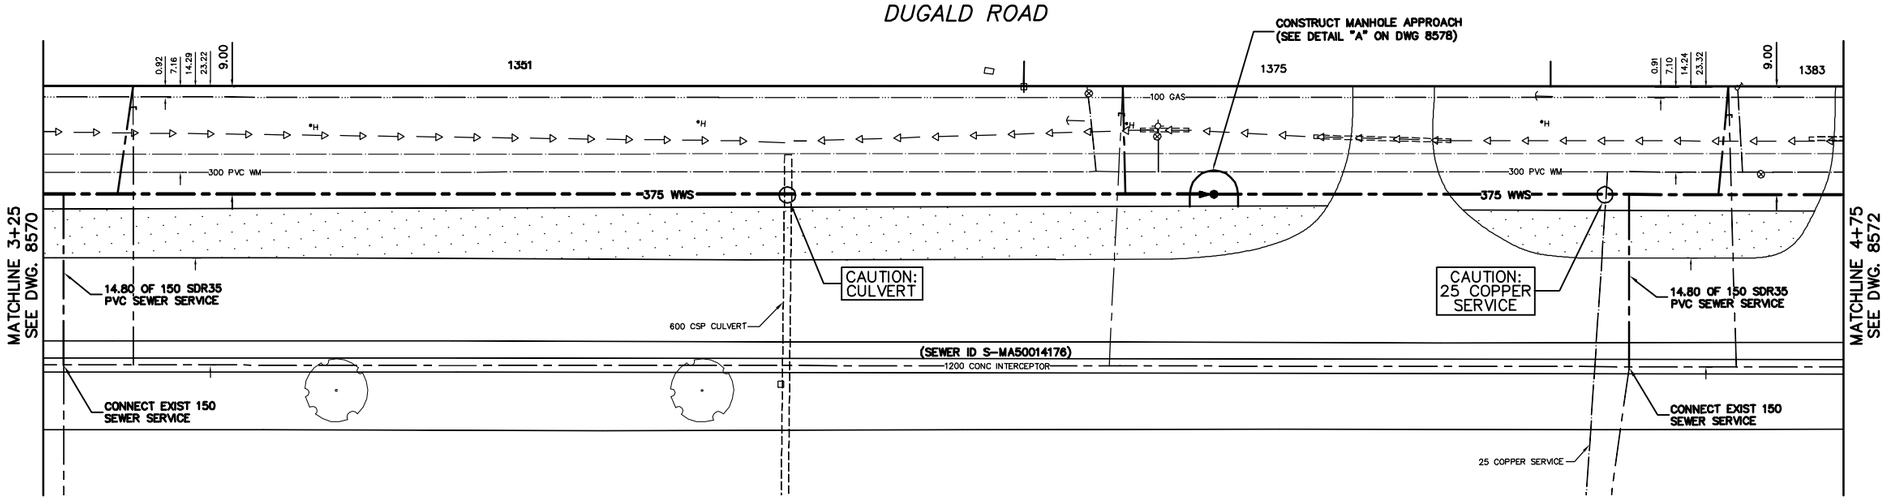DISTANCE FROM MH ID S-MH50011335

| | | | | |
|---|---|---|---|---|
| 15.4 | W | 150ø | NORTH | CNI |
| 24.3 | W | 150ø | SOUTH | CN |
| 67.6 | W | 150ø | NORTH | CN |
| 148.9 | W | 150ø | TOP | CN |
| 154.7 | W | 150ø | SOUTH | CN |

METRIC
WHOLE NUMBERS INDICATE MILLIMETRES
DECIMALIZED NUMBERS INDICATE METRES

**WARNING**

IF POWER EQUIPMENT OR EXPLOSIVES ARE TO BE USED FOR EXCAVATION ON THIS PROJECT THE CONTRACTOR

1) NOTIFY THE GAS COMPANY OF THE PROPOSED LOCATION OF EXCAVATION.
2) TAKE PRECAUTION TO AVOID DAMAGE TO GAS COMPANY INSTALLATIONS.

SEE PROVINCIAL REGULATION 210/72 FOR DETAILS

0.0 5.0 10.0 15.0 20.0 25.0

| EXISTING | LEGEND–PLAN | PROPOSED | EXISTING | LEGEND–PLAN | PROPOSED | EXISTING | LEGEND–PROFILE | PROPOSED |
|---|---|---|---|---|---|---|---|---|
| 200 WM | WATERMAIN | 200 WM | | SL , HYDRO | | 150 WM | WATERMAIN | 150 WM |
| | HYDRANT | | | MTS | | | HYDRANT | |
| | VALVE | | | TRAFFIC SIGNALS | | | VALVE | |
| 525 LDS | LAND DRAINAGE SEWER | 525 LDS | 50 GAS | GAS | 50 GAS | 300 LDS | LAND DRAINAGE SEWER | 300 LDS |
| 375 WWS | WASTEWATER SEWER | 375 WWS | | SURVEY BAR | | 250 WWS | WASTEWATER SEWER | 250 WWS |
| | MANHOLE | | | FENCE | | | ℄ PROFILE | |
| | CATCH BASIN | | | POLE – HYDRO, MTS | | | GROUND ABOVE PIPE | |
| | CURB INLET | | | CURB STOP | | | ℄ DITCH (NORTH & WEST) | |
| | JUNCTIONS | | | GUY ANCHOR | | | ℄ DITCH (SOUTH & EAST) | |
| | CULVERT | | | LIGHT STANDARD | | | GUTTER (NORTH & WEST) | |
| | ANODE | | | TREE | | | GUTTER (SOUTH & EAST) | |

LOCATION APPROVED
UNDERGROUND STRUCTURES

SUPV. U/G STRUCTURES COMMITTEE — DATE

NOTE:

LOCATION OF UNDERGROUND STRUCTURES AS SHOWN ARE BASED ON THE BEST INFORMATION AVAILABLE BUT NO GUARANTEE IS GIVEN THAT ALL EXISTING UTILITIES ARE SHOWN OR THAT THE GIVEN LOCATIONS ARE EXACT. CONFIRMATION OF EXISTENCE AND EXACT LOCATION OF ALL SERVICES MUST BE OBTAINED FROM THE INDIVIDUAL UTILITIES BEFORE PROCEEDING WITH CONSTRUCTION.

B.M. ELEV. — FIELD BOOK #:

POSTED TO LBIS

| NO. | REVISIONS | DATE | BY |
|---|---|---|---|

CITY OF WINNIPEG
WATER AND WASTE
ENGINEERING DIVISION

| | | | |
|---|---|---|---|
| DESIGNED BY | SGL/SC | CHECKED BY | SC |
| DRAWN BY | CJH | APPROVED BY | KZ |
| HOR. SCALE | 1:250 | RELEASED FOR CONSTRUCTION | |
| VERTICAL | 1:50 | | |
| DATE | 2008 08 14 | DATE | |

ENGINEER'S SEAL

ORIGINAL SIGNED BY S.R.J. COURNOYER 08/08/14

BID OPPORTUNITY: 537–2008
FILENAME : 8571.dwg
PLOT DATE: 2008 08 14

Winnipeg

**THE CITY OF WINNIPEG**
WATER AND WASTE DEPARTMENT

DUGALD SECONDARY SEWER
REPLACEMENT – PHASE 3, CONTRACT 27
**DUGALD ROAD**
50.60 E OF TERRACON PLACE TO
200.40 E OF TERRACON PLACE

SHEET 3 OF 10

CITY DRAWING NUMBER
8571