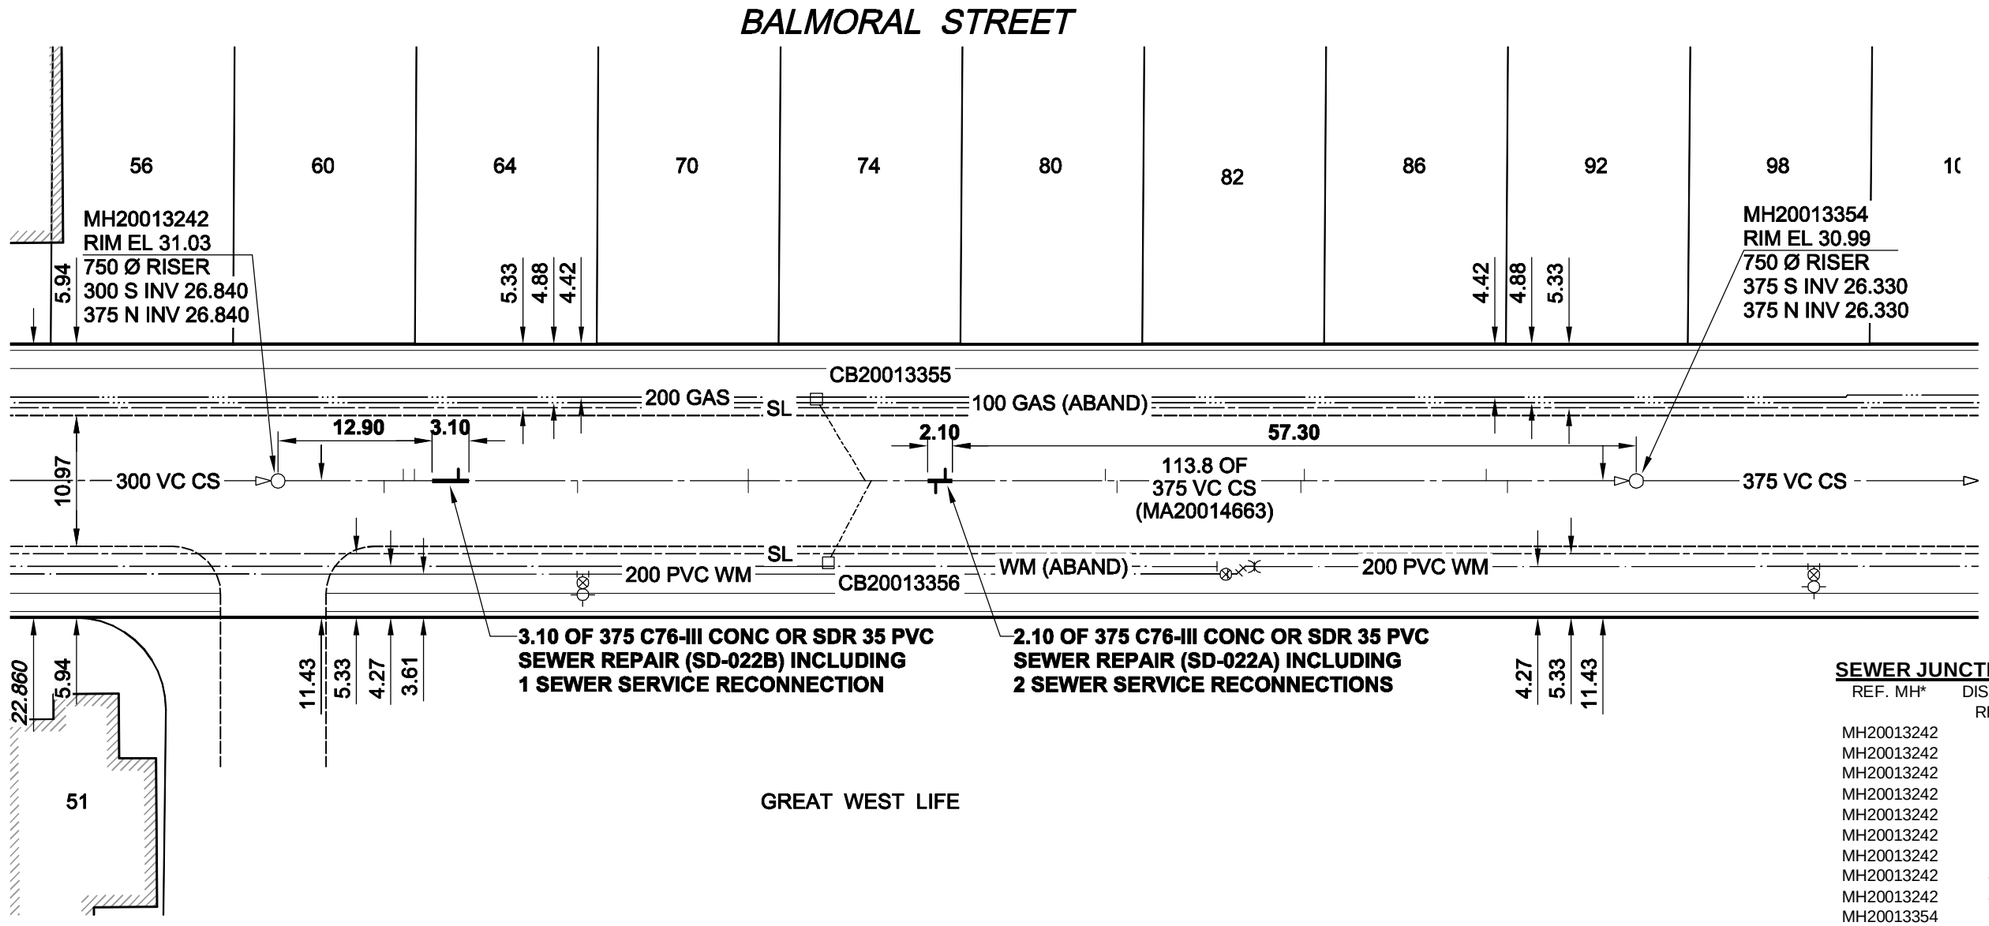

SEWER JUNCTION INFORMATION

REF. MH*	DIST FROM* REF. MH	SIZE*	CLOCK AT*
MH20013242	8.90	150Ø	02
MH20013242	10.50	150Ø	11
MH20013242	11.40	150Ø	09
MH20013242	15.10	150Ø	10
MH20013242	25.10	150Ø	02
MH20013242	39.40	150Ø	02
MH20013242	39.40	150Ø	10
MH20013242	49.20	200Ø	10
MH20013242	49.90	200Ø	02
MH20013354	10.80	150Ø	11
MH20013354	12.60	150Ø	01
MH20013354	27.80	150Ø	01
MH20013354	28.10	150Ø	10
MH20013354	43.50	150Ø	10
MH20013354	44.50	150Ø	02
MH20013354	57.90	150Ø	02
MH20013354	58.70	150Ø	10

*JUNCTION INFORMATION FROM VIDEO INSPECTION

WARNING

IF POWER EQUIPMENT OR EXPLOSIVES ARE TO BE USED
FOR EXCAVATION ON THIS PROJECT, THE CONTRACTOR MUST:
1) NOTIFY THE GAS COMPANY OF THE PROPOSED LOCATION OF EXCAVATION.
2) TAKE PRECAUTION TO AVOID DAMAGE TO GAS COMPANY INSTALLATIONS.
SEE PROVINCIAL REGULATION 140/92 FOR DETAILS

METRIC

WHOLE NUMBERS INDICATE MILLIMETRES
DECIMALIZED NUMBERS INDICATE METRES

APEGM
Certificate of Authorization
UMA Engineering Ltd. (MB)
No. 256 Date: 08/10/16

CONSTRUCTION NOTES:

1. ALL SEWER AND WATER SERVICES WITHIN THE REPAIR LIMITS TO BE LOCATED IN THE FIELD BY THE CONTRACTOR

BID OPPORTUNITY NO. 651-2008

LOCATION APPROVED

UNDERGROUND STRUCTURES

SUPR. U/G STRUCTURES COMMITTEE DATE

NOTE:
LOCATION OF UNDERGROUND STRUCTURES AS SHOWN ARE BASED ON THE BEST INFORMATION AVAILABLE. BUT NO GUARANTEE IS GIVEN THAT ALL EXISTING UTILITIES ARE SHOWN OR THAT THE GIVEN LOCATIONS ARE EXACT. CONFIRMATION OF EXISTENCE AND EXACT LOCATION OF ALL SERVICES MUST BE OBTAINED FROM THE INDIVIDUAL UTILITIES BEFORE PROCEEDING WITH CONSTRUCTION.

BM 37-050 Colony St., S. of Mostyn Pl., Tblt. in N. Conc. foundation of pumping station, 1 m W. & 0.1 m below brick of N.E. Cor. of Bldg
ELEV 231.381m

NO.	REVISIONS	YY/MM/DD	BY
0	ISSUED FOR CONSTRUCTION	08/10/14	KMB

UMA | AECOM

© 2008 UMA Engineering Ltd. All Rights Reserved.
This document is protected by copyright law and may not be used, reproduced or modified in any manner or for any purpose except with the written permission of UMA Engineering Ltd. or a party to which its copyright has been assigned. UMA accepts no responsibility, and denies any liability whatsoever, to any party that uses, reproduces, modifies, or relies on this document without UMA's express written consent.

DESIGNED BY	ALD	CHECKED BY	FMI
DRAWN BY	KMB	APPROVED BY	BRYAN WEBER
HOR. SCALE	1:500	RELEASED FOR CONSTRUCTION	KZ
VERT. SCALE			
DATE	08/10/16	DATE	OCT 16/08

PROFESSIONAL'S SEAL
ISSUED FOR CONSTRUCTION WAS SEALED BY A. NAGY AND DATED 08/10/16

CONSULTANT DRAWING NO.
D265-228-02_01-C-1001_RX.dwg

Winnipeg

THE CITY OF WINNIPEG
WATER AND WASTE DEPARTMENT

2008 COMBINED SEWER RENEWALS BY EXTERNAL POINT REPAIRS AND REPLACEMENTS CONTRACT 30

BALMORAL STREET
28m N OF MOSTYN PLACE
TO 76m S OF BROADWAY

SHEET 1 OF 18

CITY DRAWING NUMBER
8672 REV 0

UMA REVIEW | DRFT CHK | WJD

UMA FILE NAME: D265-228-02_01-C-1001_RX.dwg Saved By: berardk

PLOT: 08/10/31 9:07:58 AM

B SIZE 11" x 17" (279mm x 432mm)