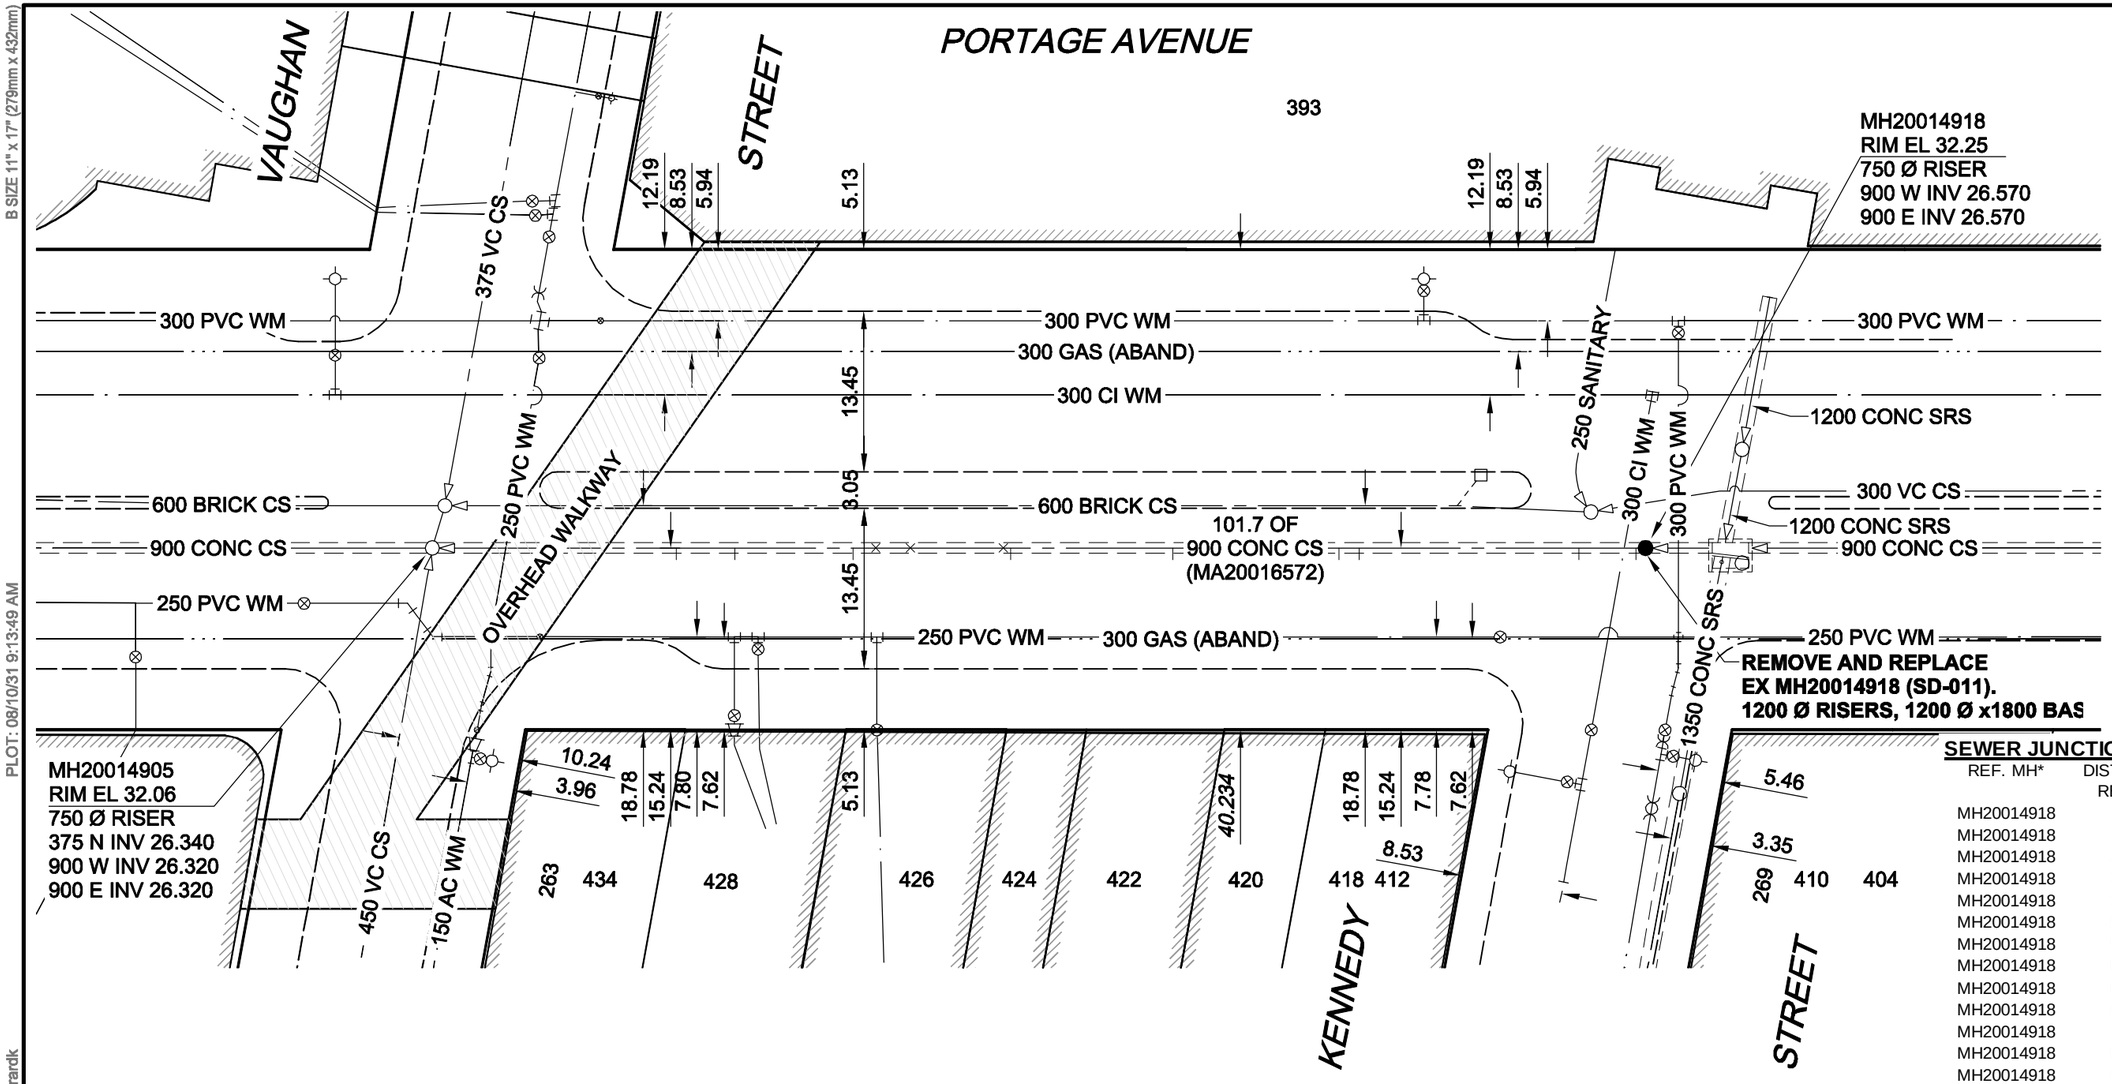

SEWER JUNCTION INFORMATION

REF. MH*	DIST FROM* REF. MH	SIZE*	CLOCK AT*
MH20014918	0.80	100Ø	11
MH20014918	5.60	100Ø	10
MH20014918	24.00	100Ø	11
MH20014918	25.70	100Ø	11
MH20014918	39.60	100Ø	11
MH20014918	53.20	100Ø	11
MH20014918	53.80	100Ø	12
MH20014918	61.60	250Ø	12
MH20014918	64.50	100Ø	12
MH20014918	66.40	100Ø	11
MH20014918	76.30	150Ø	10
MH20014918	81.20	100Ø	11
MH20014918	91.70	100Ø	11
MH20014918	92.80	100Ø	11

*JUNCTION INFORMATION FROM VIDEO INSPECTION

WARNING

IF POWER EQUIPMENT OR EXPLOSIVES ARE TO BE USED
FOR EXCAVATION ON THIS PROJECT, THE CONTRACTOR MUST:
1) NOTIFY THE GAS COMPANY OF THE PROPOSED LOCATION OF EXCAVATION.
2) TAKE PRECAUTION TO AVOID DAMAGE TO GAS COMPANY INSTALLATIONS.
SEE PROVINCIAL REGULATION 140/92 FOR DETAILS

METRIC

WHOLE NUMBERS INDICATE MILLIMETRES
DECIMALIZED NUMBERS INDICATE METRES

APEGM
Certificate of Authorization
UMA Engineering Ltd. (MB)
No. 256 Date: 08/10/16

CONSTRUCTION NOTES:

1. ALL SEWER AND WATER SERVICES WITHIN THE REPAIR LIMITS TO BE LOCATED IN THE FIELD BY THE CONTRACTOR

BID OPPORTUNITY NO. 651-2008

LOCATION APPROVED

UNDERGROUND STRUCTURES

SUPR. U/G STRUCTURES COMMITTEE DATE

NOTE:
LOCATION OF UNDERGROUND STRUCTURES AS SHOWN ARE BASED ON THE BEST INFORMATION AVAILABLE. BUT NO GUARANTEE IS GIVEN THAT ALL EXISTING UTILITIES ARE SHOWN OR THAT THE GIVEN LOCATIONS ARE EXACT. CONFIRMATION OF EXISTENCE AND EXACT LOCATION OF ALL SERVICES MUST BE OBTAINED FROM THE INDIVIDUAL UTILITIES BEFORE PROCEEDING WITH CONSTRUCTION.

BM 35-048 S.W. Cor. Portage Ave. & Kennedy St., Tblt. in S. Conc. foundation of Bldg.
ELEV 232.247m (Clifford's Ladies' Wear) 0.5 m W. & 0.1 m below bricks of S.E. Cor. of Bldg.

NO.	REVISIONS	YY/MM/DD	BY
0	ISSUED FOR CONSTRUCTION	08/10/14	KMB

UMA | AECOM

© 2008 UMA Engineering Ltd. All Rights Reserved.
This document is protected by copyright law and may not be used, reproduced or modified in any manner or for any purpose except with the written permission of UMA Engineering Ltd. or a party to which its copyright has been assigned. UMA accepts no responsibility, and denies any liability whatsoever, to any party that uses, reproduces, modifies, or relies on this document without UMA's express written consent.

DESIGNED BY	ALD	CHECKED BY	FMI
DRAWN BY	KMB	APPROVED BY	BRYAN WEBER
HOR. SCALE	1:500	RELEASED FOR CONSTRUCTION	KZ
VERT. SCALE			
DATE	08/10/16	DATE	OCT 16/08

PROFESSIONAL'S SEAL
ISSUED FOR CONSTRUCTION WAS SEALED BY A. NAGY AND DATED 08/10/16

CONSULTANT DRAWING NO.
D265-228-02_01-C-1008_RX.dwg

Winnipeg

THE CITY OF WINNIPEG
WATER AND WASTE DEPARTMENT

2008 COMBINED SEWER RENEWALS BY EXTERNAL POINT REPAIRS AND REPLACEMENTS CONTRACT 30

PORTAGE AVENUE
VAUGHAN STREET
TO KENNEDY STREET

SHEET 8 OF 18

CITY DRAWING NUMBER 8679 REV 0

UMA REVIEW | DRFT CHK | WJD

UMA FILE NAME: D265-228-02_01-C-1008_RX.dwg Saved By: berardk PLOT: 08/10/31 9:13:49 AM

B SIZE 11" x 17" (279mm x 432mm)