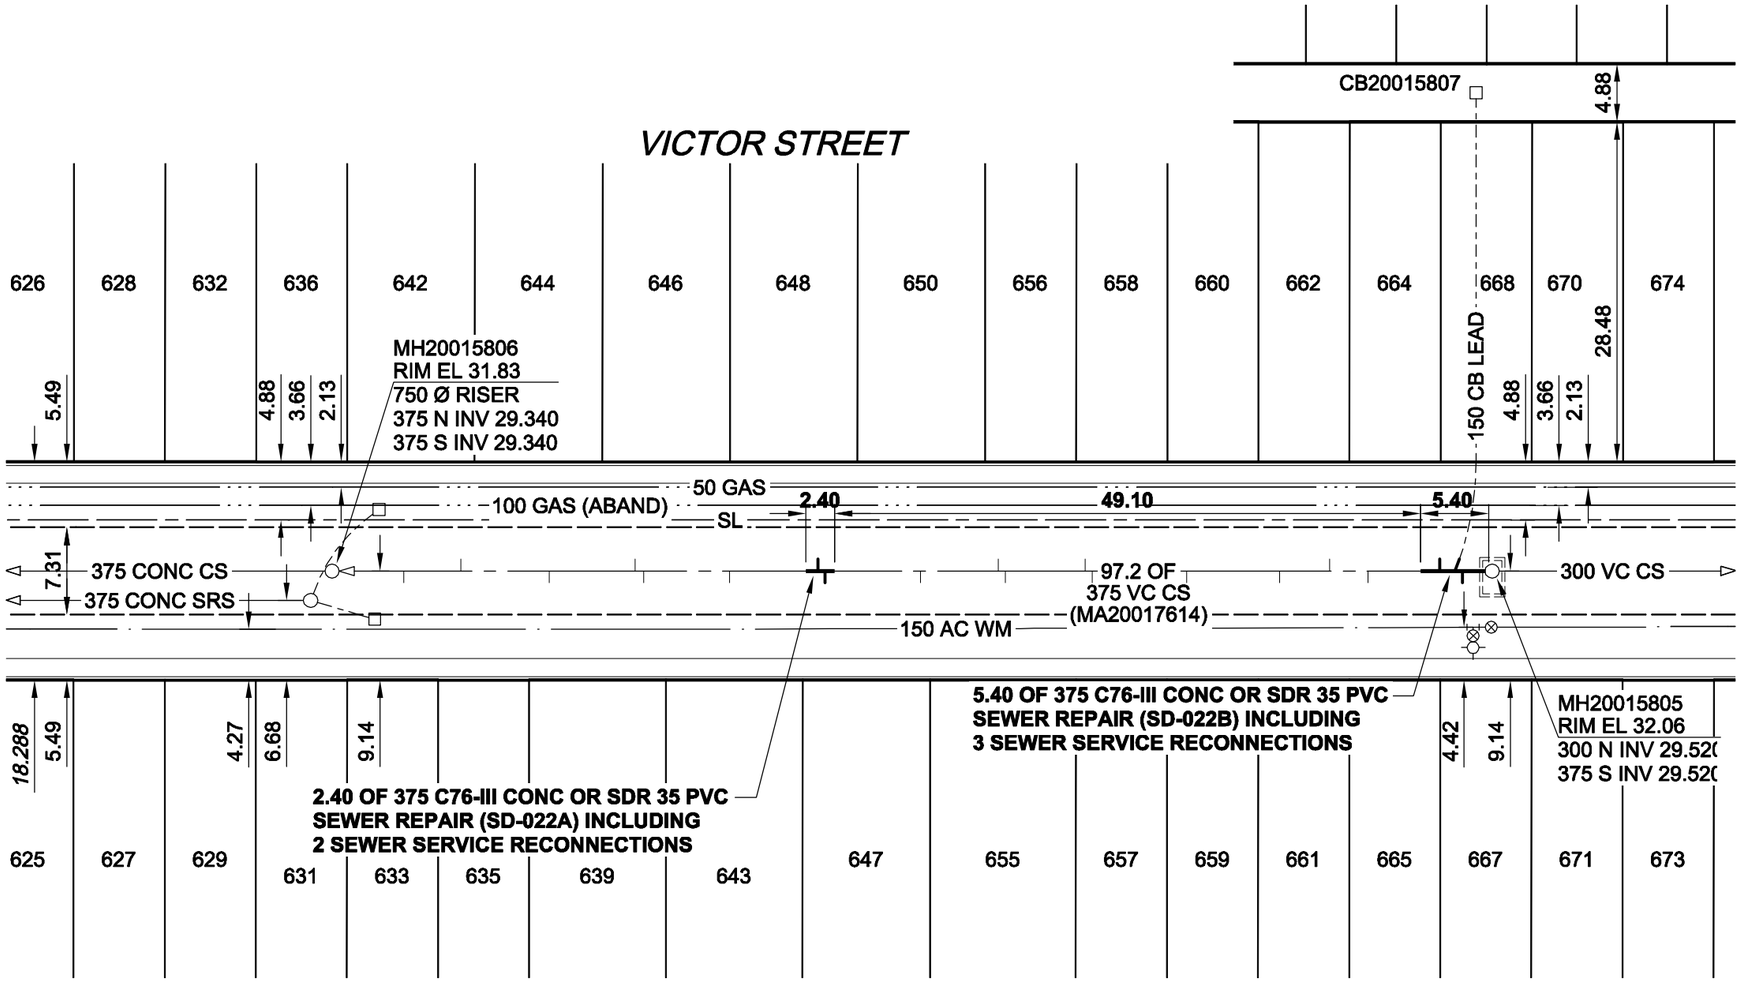

SEWER JUNCTION INFORMATION

REF. MH*	DIST FROM* REF. MH	SIZE*	CLOCK AT*
MH20015805	2.50	150Ø	09
MH20015805	3.10	150Ø	03
MH20015805	4.40	150Ø	03
MH20015805	10.40	150Ø	08
MH20015805	13.60	150Ø	03
MH20015805	17.80	150Ø	09
MH20015805	25.60	150Ø	09
MH20015805	33.50	150Ø	09
MH20015805	34.10	150Ø	03
MH20015805	40.80	150Ø	09
MH20015805	41.40	150Ø	03
MH20015805	47.90	150Ø	09
MH20015805	55.90	150Ø	09
MH20015806	6.00	150Ø	02
MH20015806	10.80	150Ø	10
MH20015806	18.20	150Ø	03
MH20015806	25.40	150Ø	09
MH20015806	26.10	150Ø	03
MH20015806	33.30	150Ø	03
MH20015806	40.70	150Ø	09

*JUNCTION INFORMATION FROM VIDEO INSPECTION

WARNING

IF POWER EQUIPMENT OR EXPLOSIVES ARE TO BE USED
FOR EXCAVATION ON THIS PROJECT, THE CONTRACTOR MUST:
1) NOTIFY THE GAS COMPANY OF THE PROPOSED LOCATION OF EXCAVATION.
2) TAKE PRECAUTION TO AVOID DAMAGE TO GAS COMPANY INSTALLATIONS.
SEE PROVINCIAL REGULATION 140/92 FOR DETAILS

METRIC

WHOLE NUMBERS INDICATE MILLIMETRES
DECIMALIZED NUMBERS INDICATE METRES

APEGM
Certificate of Authorization
UMA Engineering Ltd. (MB)
No. 256 Date: 08/10/16

CONSTRUCTION NOTES:

1. ALL SEWER AND WATER SERVICES WITHIN THE REPAIR LIMITS TO BE LOCATED IN THE FIELD BY THE CONTRACTOR

BID OPPORTUNITY NO. 651-2008

LOCATION APPROVED

UNDERGROUND STRUCTURES

SUPR. U/G STRUCTURES COMMITTEE — DATE

NOTE:
LOCATION OF UNDERGROUND STRUCTURES AS SHOWN ARE BASED ON THE BEST INFORMATION AVAILABLE. BUT NO GUARANTEE IS GIVEN THAT ALL EXISTING UTILITIES ARE SHOWN OR THAT THE GIVEN LOCATIONS ARE EXACT. CONFIRMATION OF EXISTENCE AND EXACT LOCATION OF ALL SERVICES MUST BE OBTAINED FROM THE INDIVIDUAL UTILITIES BEFORE PROCEEDING WITH CONSTRUCTION.

BM 36-057 ELEV 232.727m — N.E. Cor. Wellington Ave. & McGee St., Tblt. in E. Conc. foundation No. 725 McGee St., 1 m N. & 0.1 m below brick of S.E. Cor. of Bldg.

NO.	REVISIONS	YY/MM/DD	BY
0	ISSUED FOR CONSTRUCTION	08/10/14	KMB

UMA | AECOM

© 2008 UMA Engineering Ltd. All Rights Reserved.
This document is protected by copyright law and may not be used, reproduced or modified in any manner or for any purpose except with the written permission of UMA Engineering Ltd. or a party to which its copyright has been assigned. UMA accepts no responsibility, and denies any liability whatsoever, to any party that uses, reproduces, modifies, or relies on this document without UMA's express written consent.

DESIGNED BY	ALD	CHECKED BY	FMI
DRAWN BY	KMB	APPROVED BY	BRYAN WEBER
HOR. SCALE	1:500	RELEASED FOR CONSTRUCTION	KZ
VERT. SCALE			
DATE	08/10/16	DATE	OCT 16/08

PROFESSIONAL'S SEAL
ISSUED FOR CONSTRUCTION WAS SEALED BY A. NAGY AND DATED 08/10/16

CONSULTANT DRAWING NO.
D265-228-02_01-C-1012_RX.dwg

Winnipeg

THE CITY OF WINNIPEG
WATER AND WASTE DEPARTMENT

2008 COMBINED SEWER RENEWALS
BY EXTERNAL POINT REPAIRS AND REPLACEMENTS
CONTRACT 30

VICTOR STREET
58m N OF SARGENT AVENUE
TO 161m S OF WELLINGTON AVENUE

SHEET 12 OF 18

CITY DRAWING NUMBER
8683 REV 0

UMA REVIEW | DRFT CHK | WJD

UMA FILE NAME: D265-228-02_01-C-1012_RX.dwg Saved By: berardk PLOT: 08/10/31 8:59:54 AM

B SIZE 11" x 17" (279mm x 432mm)