Alternate 1: New Fuel Site Location

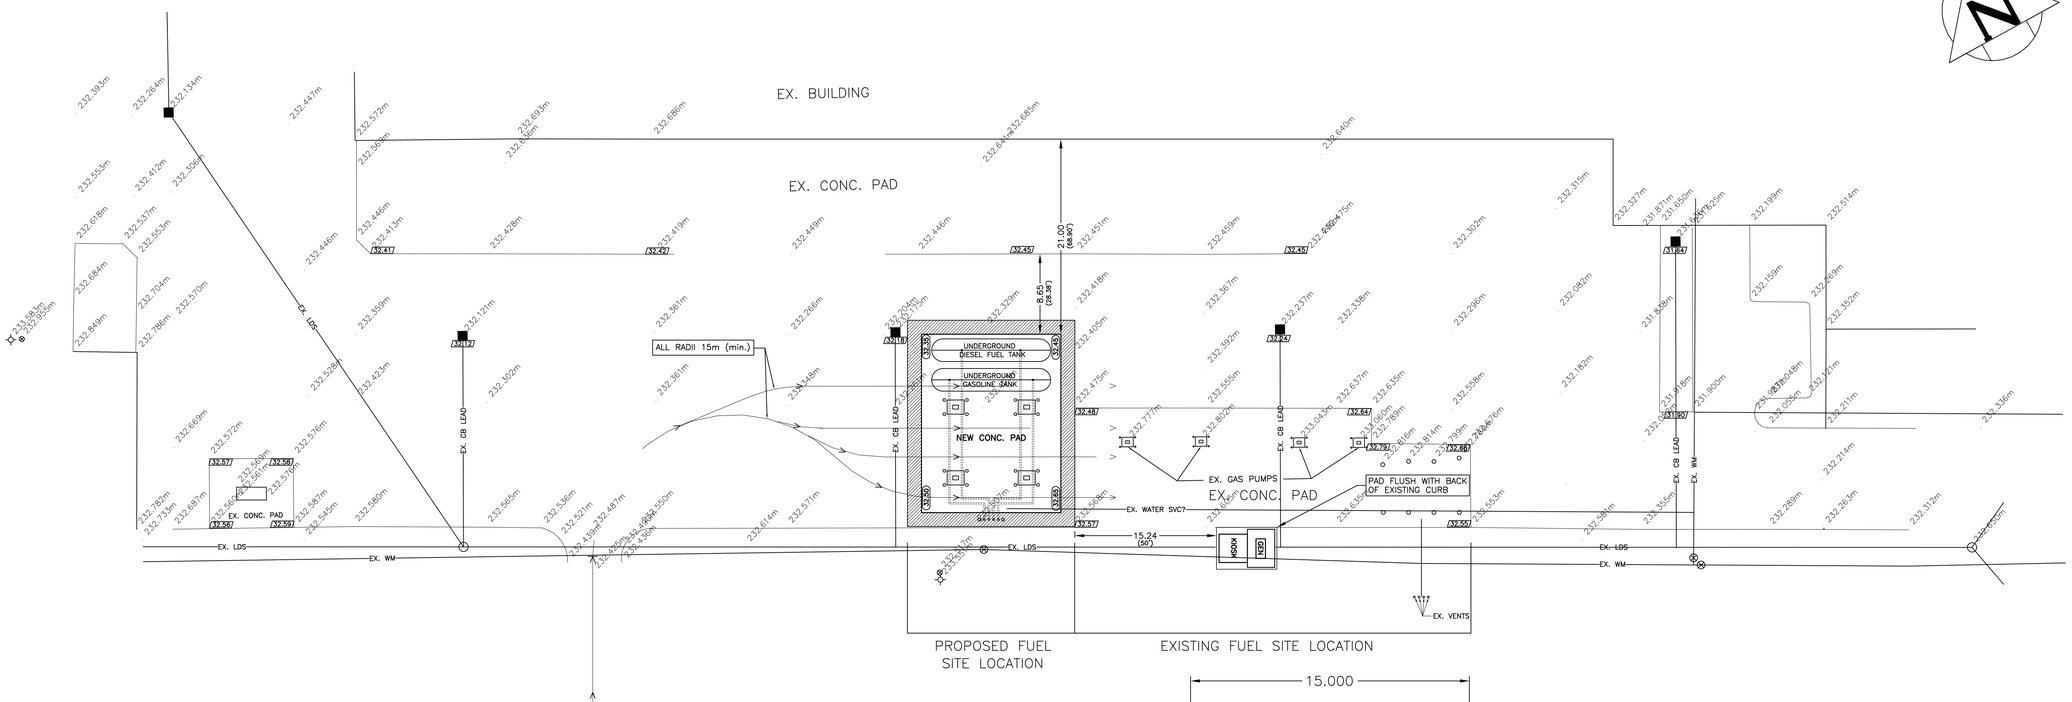

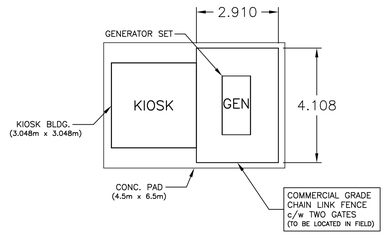

KIOSK & GENERATOR DETAIL
SCALE 1:100

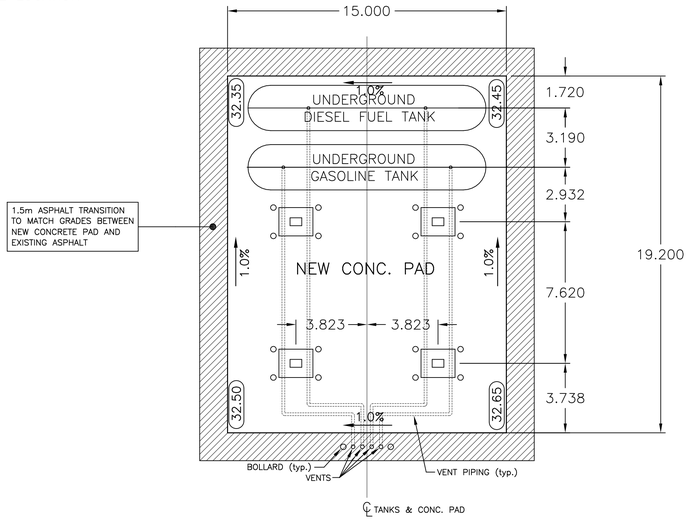

PUMPS & PAD DETAIL
SCALE 1:150

NOTE: UNDERGROUND UTILITY LOCATIONS AND TYPES UNCONFIRMED

EXISTING	LEGEND	PROPOSED	EXISTING	LEGEND	PROPOSED
	HYDRO			MTS MANHOLE	
	M.T.S.			HYDRO TRANSFORMER	
	GAS			JOINT USE PEDESTAL	
	WASTE WATER SEWER			PROPERTY LINE	
	WATERMAIN			JUNCTIONS	
	LAND DRAINAGE SEWER			CONCRETE	
	SHAW CABLE			ASPHALT	
	MANHOLE			SIDEWALK	
	HYDRANT			DITCH	
	GATE VALVE				
	SURVEY BAR				
	CATCH BASIN				
[32.57]	ELEVATION	(395.195)			
	CULVERT				

LOCATION APPROVED
UNDERGROUND STRUCTURES

SUPV. U/G STRUCTURES COMMITTEE — DATE

NOTE:
LOCATION OF UNDERGROUND STRUCTURES AS SHOWN ARE BASED ON THE BEST INFORMATION AVAILABLE BUT NO GUARANTEE IS GIVEN THAT ALL EXISTING UTILITIES ARE SHOWN OR THAT THE GIVEN LOCATIONS ARE EXACT. CONFIRMATION OF EXISTENCE AND EXACT LOCATION OF ALL SERVICES MUST BE OBTAINED FROM THE INDIVIDUAL UTILITIES BEFORE PROCEEDING WITH CONSTRUCTION.

B.M. 49-004
ELEV. 233.960

FIELD BOOK #: 137

POSTED TO LBIS

NO.	REVISIONS	DATE	BY

LINDAL CONSULTING LTD
CONSULTING ENGINEERING – PROJECT MANAGEMENT

DESIGNED BY	D.C.	CHECKED BY	DJL
DRAWN BY	D.C.	APPROVED BY	DJL
HOR. SCALE	1:300	RELEASED FOR CONSTRUCTION	
VERTICAL	N/A		
DATE	OCT 2008	DATE	

APEGM
Certificate of Authorization
Lindal Consulting Ltd.
No. 817 Oct 21, 2008

ENGINEER'S SEAL
PROVINCE OF MANITOBA
ORIGINAL SEAL
D.J. LINDAL
OCT 21, 2008
REGISTERED PROFESSIONAL ENGINEER

CONSULTANT DRAWING NO.
207-002-S1

Winnipeg
THE CITY OF WINNIPEG

CITY OF WINNIPEG
FLEET MANAGEMENT AGENCY
SITE PLAN
2546 McPHILLIPS ST

SHEET 1 OF 1
CITY DRAWING NUMBER