SHEET: COW-A1 (05/2005)

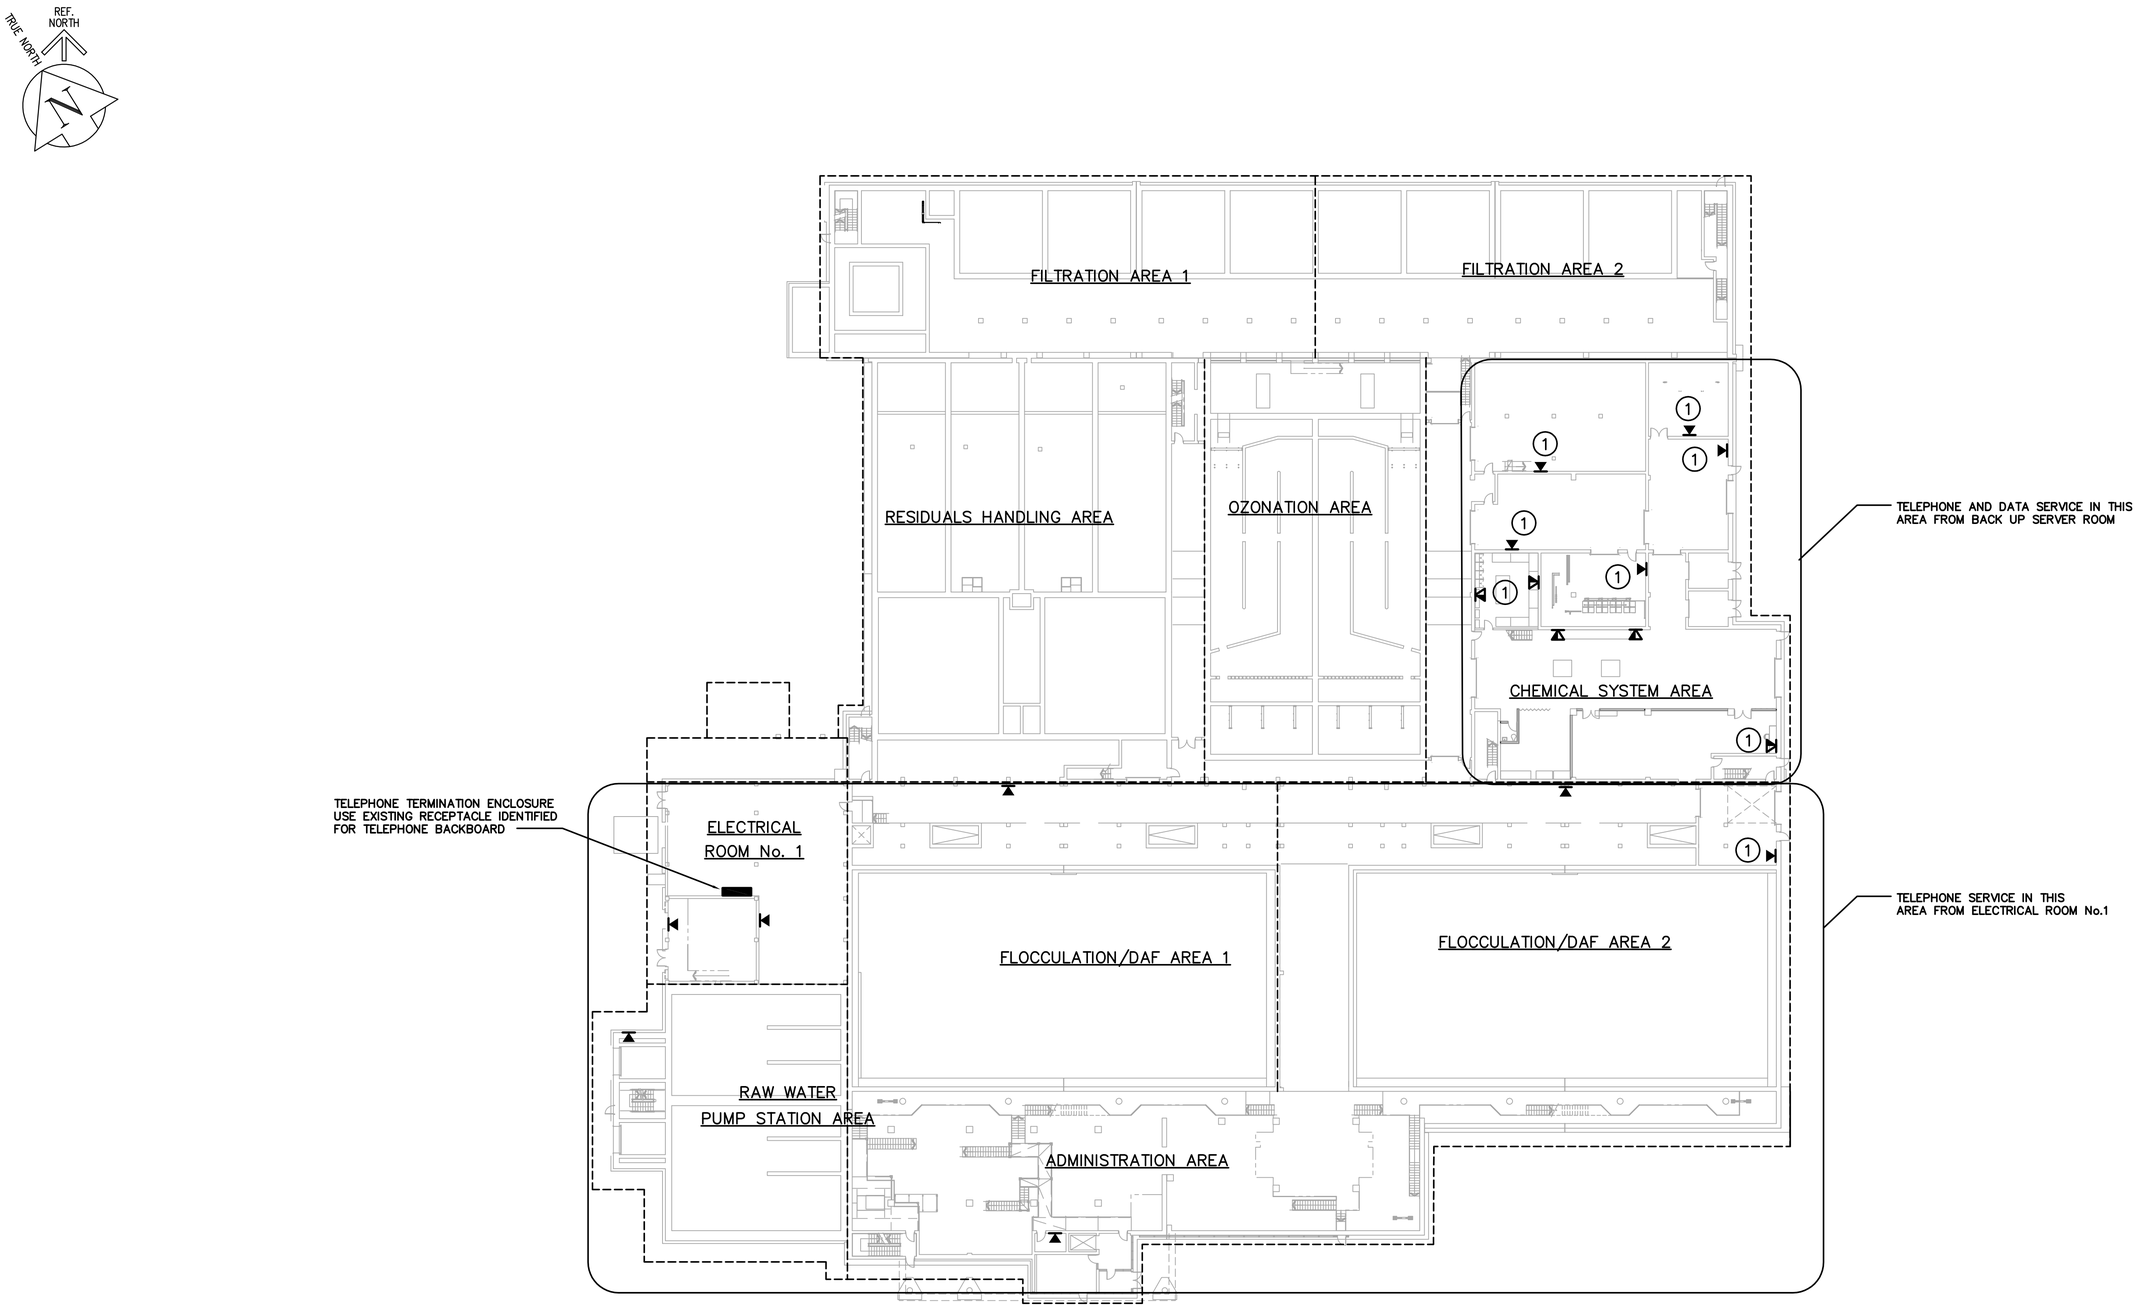

NOTES:

(1) LOCATION REQUIRES CONDUIT AND BOX IN ADDITION TO SPECIFIED CAT6 CABLE

SCALE 1:300 METRES 0 6 12 18 24 30

SCALE 1:1 MILLIMETRES 0 20 40 60 80 100

LEGEND:

- ○ EXISTING BOX INSTALL FACEPLATE
- ▼ BOX REQUIRES ONE CAT6 CABLE TO TERMINATION CABINET FOR BUSINESS LAN OR VOICE (BLUE OR WHITE JACK)
- ▼▼ BOX REQUIRES TWO CAT6 CABLES TO TERMINATION CABINET FOR BUSINESS LAN AND VOICE (BLUE AND WHITE JACK)

APEGM Certificate of Authorization
AECOM Canada Ltd.
No. 4671 Date: Original dated on: 2009\02\27

B.M. ELEV.

NO.	REVISIONS	DATE	BY
0	ISSUED FOR TENDER	09/02/27	ERC

CH2MHILL Fredericksen Cooper ARCHITECTS — EarthTech A Tyco International Ltd. Company

DESIGNED BY	ERC	CHECKED BY	BLM
DRAWN BY	ERC	APPROVED BY	SRB
SCALE:	1:300	RELEASED FOR CONSTRUCTION BY:	R. SOROKOWSKI
DATE	2008/10/01	DATE	2007/03/19

ENGINEER'S SEAL
ORIGINAL SIGNED BY
B.L. MOORE
2009/02/27

CONSULTANT DRAWING NO.
WB-E0611

Winnipeg

THE CITY OF WINNIPEG
WATER AND WASTE DEPARTMENT
ENGINEERING DIVISION

WATER TREATMENT PLANT
MAIN BUILDING
TELEPHONE AND DATA INSTALLATION

CITY FILE NUMBER

SHEET OF

TELEPHONE AND DATA
OVERALL BUILDING
FIRST FLOOR PLAN

CITY DRAWING NUMBER
1-0601A-B-E0611-001-000

Last Save: 2009-02-27 11:19 AM

C:\D\WTP\TELEPHONE\DN_WB-E0611_ET.DWG