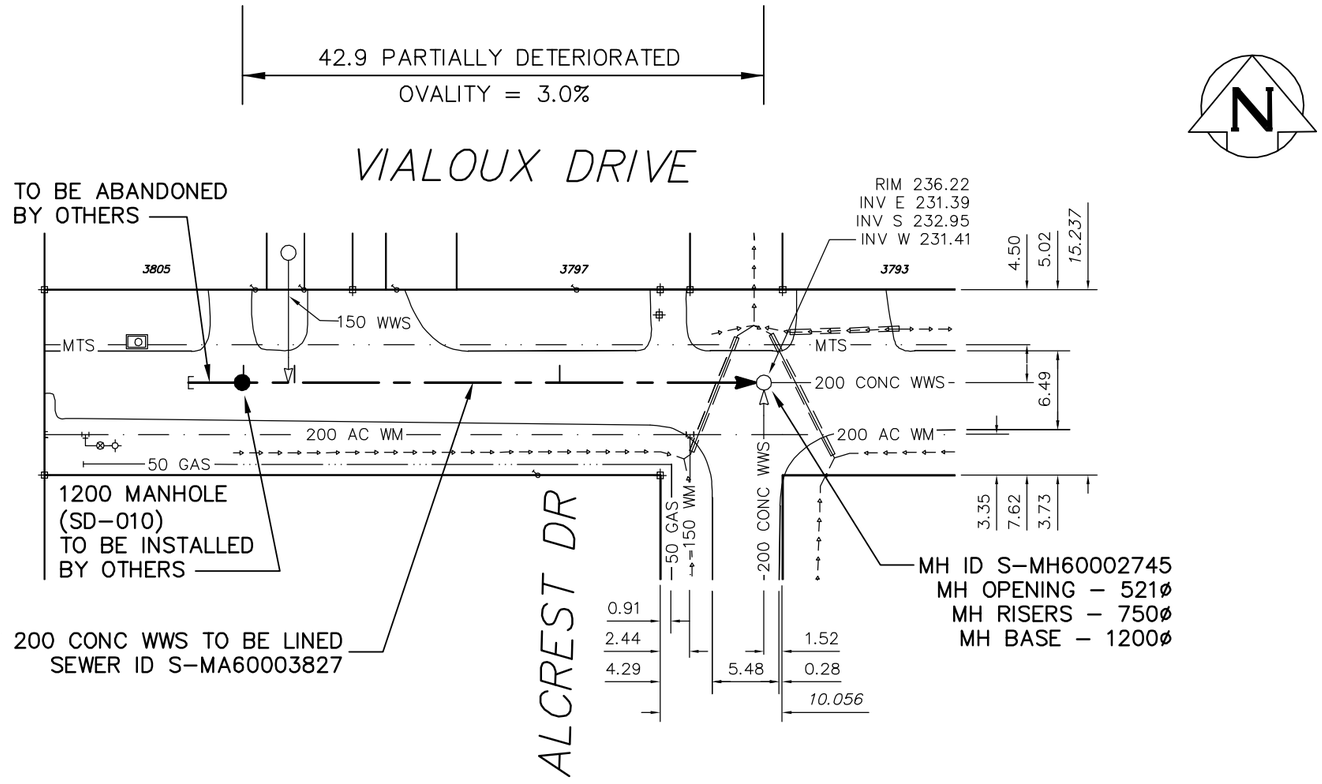

SEWER JUNCTION INFORMATION FROM SEWER VIDEO INSPECTION S-MA60003827				
DISTANCE FROM MH S-MH60002745				
16.8	W	150ø	NORTH	CN
38.6	W	150ø	NORTH	CN
42.8	W	150ø	NORTH	CN

METRIC

WHOLE NUMBERS INDICATE MILLIMETRES
DECIMALIZED NUMBERS INDICATE METRES

ENGINEER'S SEAL

ORIGINAL SIGNED BY S.R.J. COURNOYER 09/01/08

BID OPPORTUNITY: 924-2008
FILENAME : 8793.dwg
PLOT DATE : 2009 01 08

B.M. ELEV.	FIELD BOOK #:		
POSTED TO LBIS			
NO.	REVISIONS	DATE	BY

CITY OF WINNIPEG
WATER AND WASTE
ENGINEERING DIVISION

DESIGNED BY SC	CHECKED BY SC
DRAWN BY CJH/WKT	APPROVED BY KZ
HOR. SCALE 1:500 VERTICAL	RELEASED FOR CONSTRUCTION
DATE 2009 01 08	DATE

Winnipeg
THE CITY OF WINNIPEG
WATER AND WASTE DEPARTMENT

2009 SEWER RENEWALS
BY CIPP LININGS
VIALOUX DRIVE
NODE W OF ALCREST DRIVE TO
MH AT ALCREST DRIVE

SHEET 32 OF 34
CITY DRAWING NUMBER
8793