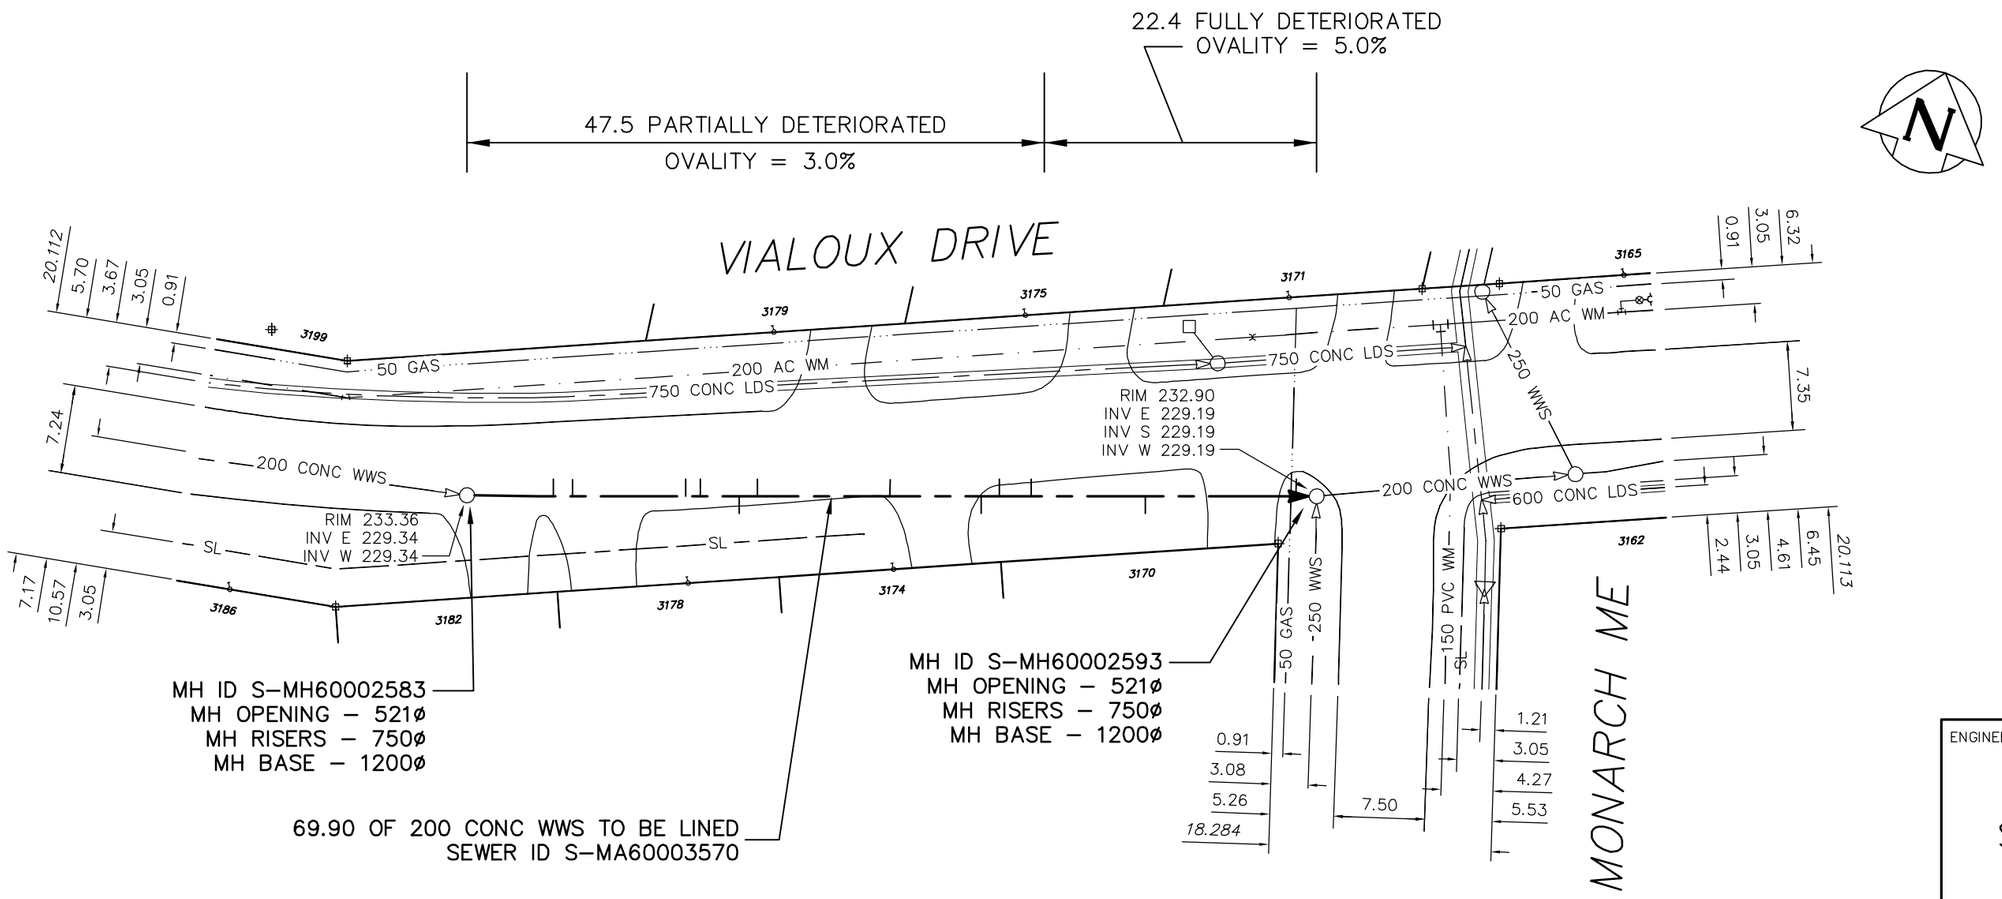

SEWER JUNCTION INFORMATION FROM SEWER VIDEO INSPECTION S-MA60003570				
DISTANCE FROM MH S-MH60002583				
7.1	E	100ø	NORTH	CN
8.7	E	100ø	TOP	CN
18.0	E	200ø	TOP	CNI
19.2	E	200ø	TOP	CNI
22.4	E	100ø	SOUTH	CN
23.9	E	100ø	NORTH	CN
34.8	E	150ø	TOP	CN
42.3	E	150ø	SOUTH	CN
43.8	E	150ø	NORTH	CN
46.4	E	200ø	TOP	CNI
55.8	E	100ø	SOUTH	CN
68.2	E	200ø	TOP	CNI

METRIC

WHOLE NUMBERS INDICATE MILLIMETRES
DECIMALIZED NUMBERS INDICATE METRES

ENGINEER'S SEAL

ORIGINAL SIGNED BY S.R.J. COURNOYER 09/01/08

BID OPPORTUNITY: 924-2008
FILENAME : 8794.dwg
PLOT DATE : 2009 01 08

B.M. ELEV. | FIELD BOOK #:

POSTED TO LBIS

NO.	REVISIONS	DATE	BY

CITY OF WINNIPEG
WATER AND WASTE
ENGINEERING DIVISION

DESIGNED BY	SC	CHECKED BY	SC
DRAWN BY	CJH/WKT	APPROVED BY	KZ
HOR. SCALE	1:500	RELEASED FOR CONSTRUCTION	
VERTICAL			
DATE	2009 01 08	DATE	

Winnipeg
THE CITY OF WINNIPEG
WATER AND WASTE DEPARTMENT

2009 SEWER RENEWALS
BY CIPP LININGS
VIALOUX DRIVE
1ST MH W OF MONARCH MEWS TO MH AT MONARCH MEWS

SHEET 33 OF 34

CITY DRAWING NUMBER
8794