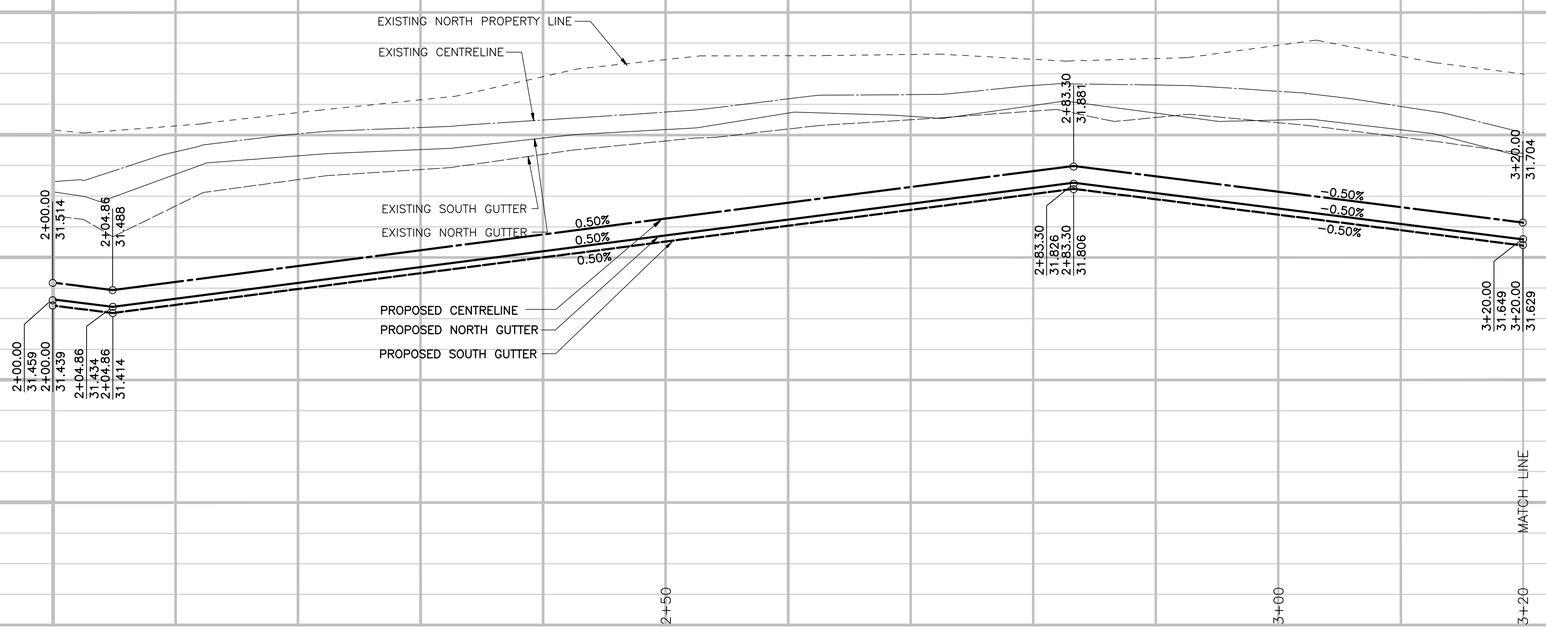

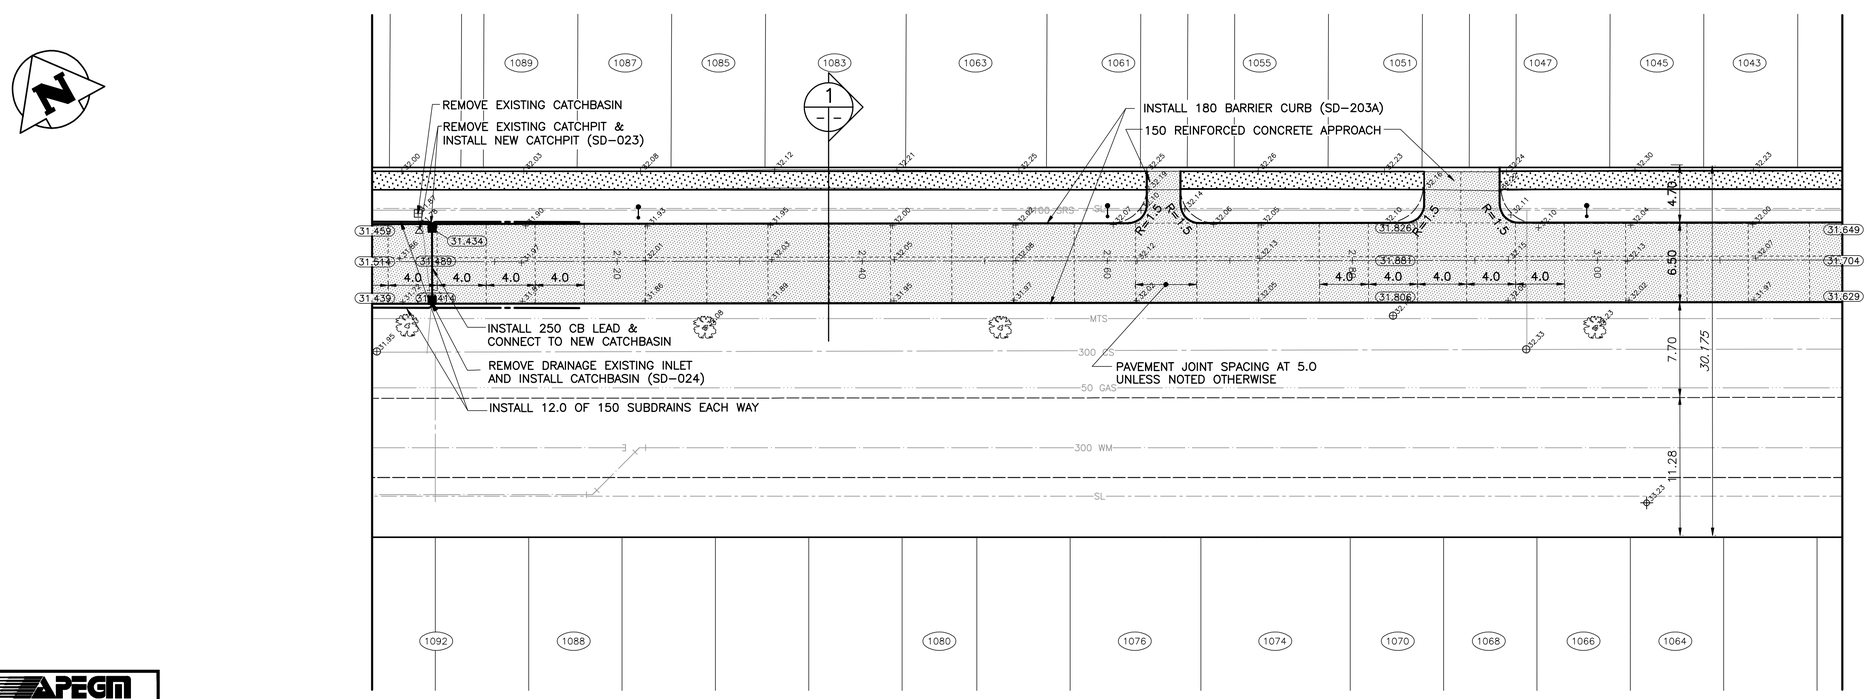

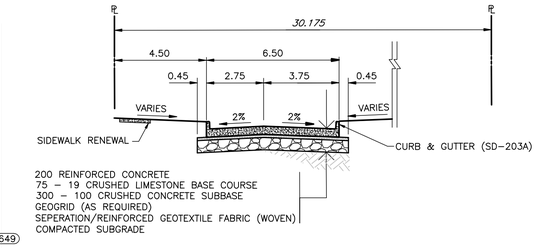

1 / - - BURROWS AVENUE CROSS SECTION
HOR 1:150, VER 1:75

NOTE:
CHAINAGE IS ALONG CENTRELINE OF BURROWS AVENUE RIGHT-OF-WAY.

APEGM
Certificate of Authorization
Wardrop Engineering Inc.
No. 195 Expiry: April 30, 2009

BURROWS AVENUE

150 WM	WATERMAIN	150 WM	○	MANHOLE	●		GAS	
400 FM	FEEDERMAIN	400 FM	□	CATCHBASIN	■		HYDRO	
300 LDS	LAND DRAINAGE SEWER	300 LDS	▽	CURB INLET	▼		MTS	
250 WWS	WASTEWATER SEWER	250 WWS	•	HYDRO POLE		×31.175	ELEVATION	(32.000)
300 CS	COMBINED SEWER	300 CS	⊷	LIGHT STANDARD			SIDEWALK	
200 FCM	FORCEMAIN	200 FCM	←	ANCHOR			CURB	
	JUNCTIONS		⬠	TREE			ASPHALT	
⊹	HYDRANT	✦	15.240	LEGAL DIMENSION			CONCRETE	
⊗	VALVE	⊗	⌖	SURVEY BAR				
♂	CURB STOP		×—·—×	FENCE				
EXISTING	LEGEND-PLAN	PROPOSED	EXISTING	LEGEND-PLAN	PROPOSED	EXISTING	LEGEND-PLAN/PROFILE	PROPOSED

LOCATION APPROVED
UNDERGROUND STRUCTURES

SUPV. U/G STRUCTURES COITTEE — DATE

NOTE:
LOCATION OF UNDERGROUND STRUCTURES AS SHOWN ARE BASED ON THE BEST INFORMATION AVAILABLE. BUT NO GUARANTEE IS GIVEN THAT ALL EXISTING UTILITIES ARE SHOWN OR THAT THE GIVEN LOCATIONS ARE EXACT. CONFIRMATION OF EXISTENCE AND EXACT LOCATION OF ALL SERVICES MUST BE OBTAINED FROM THE INDIVIDUAL UTILITIES BEFORE PROCEEDING WITH CONSTRUCTION.

B.M.
ELEV.

NO.	REVISIONS	DATE	BY
00	ISSUED FOR TENDER	09.04.17	NH

WARDROP | Engineering Inc.

DESIGNED BY NH	CHECKED BY
DRAWN BY GMD	APPROVED BY
HOR. SCALE: 1 : 250	RELEASED FOR CONSTRUCTION
VERTICAL: 1 : 10	
DATE 08.12.17	DATE

PRELIMINARY DRAWING
NOT TO BE USED FOR CONSTRUCTION

CONSULTANT DRAWING NO.
0900070200-DWG-C0002-00

Winnipeg
THE CITY OF WINNIPEG
PUBLIC WORKS DEPARTMENT
ENGINEERING DIVISION

2009 LOCAL STREET RENEWALS
PAVEMENT RECONSTRUCTION

BURROWS AVENUE (WESTBOUND)
100m EAST OF McPHILLIPS STREET TO
57m WEST OF SGT TOMMY PRINCE ST
STA 2+00 TO STA 3+20

CITY DRAWING NUMBER
SHEET 2 OF 21
C0002