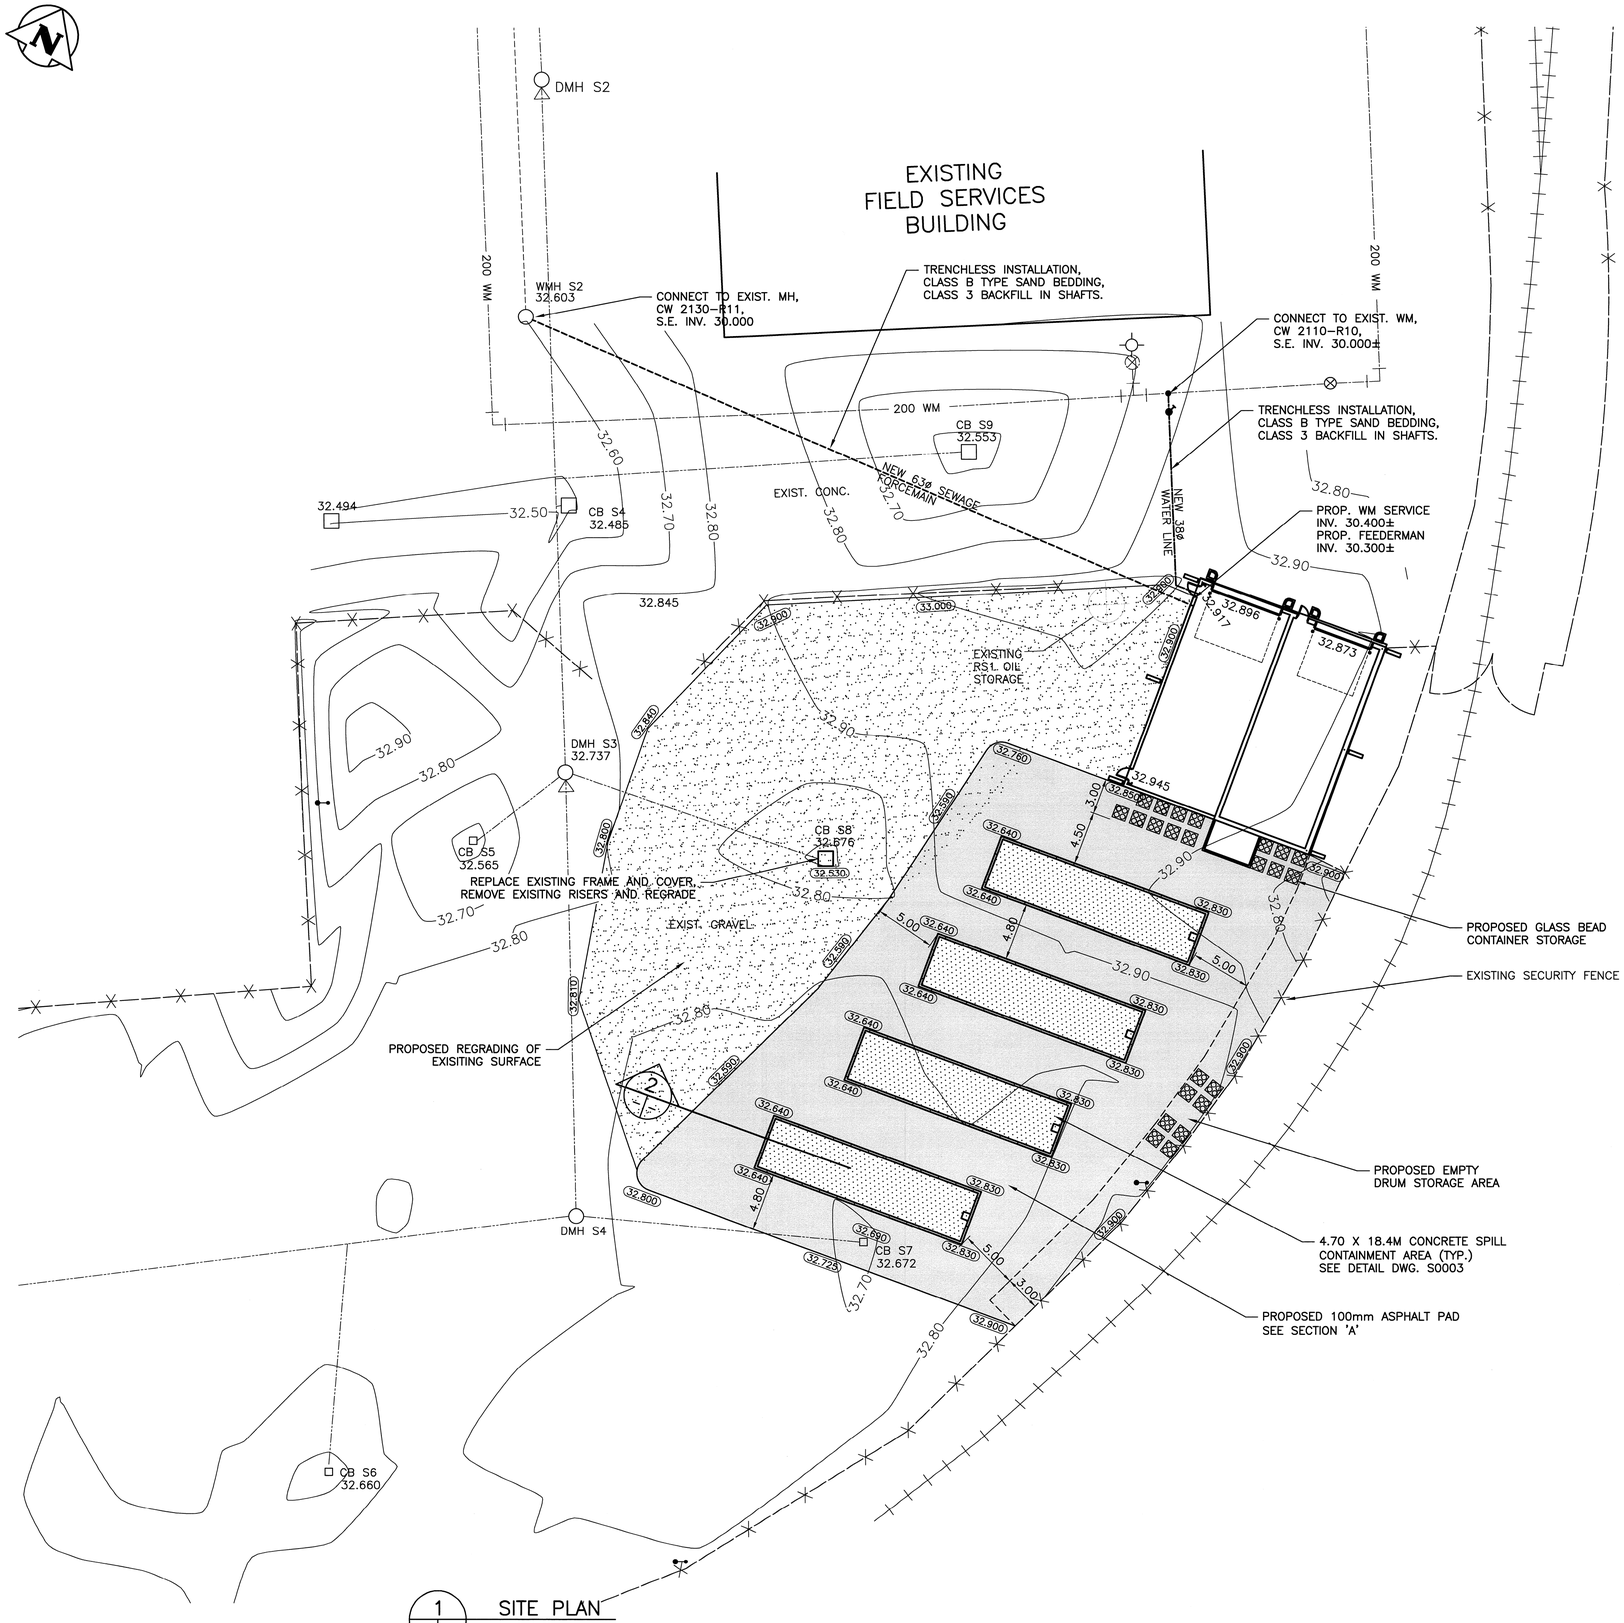

1 SITE PLAN
1:250

GENERAL NOTES:

1. ALL DIMENSIONS ARE IN MILLIMETERS AND/OR METER UNLESS NOTED OTHERWISE.
2. THE CITY OF WINNIPEG CONSTRUCTION SPECIFICATIONS (LATEAST EDITION) IN ITS ENTIRETY, WHETHER OR NOT SPECIFICALLY LISTED ON FORM B: PRICES, SHALL APPLY TO THE SITE WORK AS DETAILED ON 0900070300-DWG-C0001.
3. ALL MATERIALS SUPPLIED AND INSTALLED INCLUDED IN THESE WORKS SHALL CONFORM TO THE APPROVED PRODUCTS FOR UNDERGROUND USE IN THE CITY OF WINNIPEG.
4. IN ADDITION TO THE SPECIFICATIONS, SPECIFIC ITEMS LISTED BELOW SHALL GOVERN OVER THE CONSTRUCTION SPECIFICATIONS.
   4.1. THE 63mm SEWAGE FORCEMAIN SHALL MEET OR EXCEED THE SPECIFICATIONS OF HIGH DENSITY POLYETHYLENE PIPE, SCLAIRPIPE DR17.

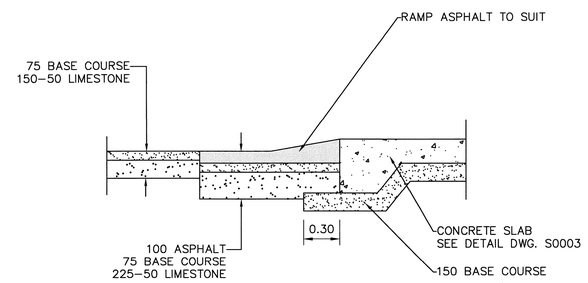

2 SECTION
1:50

BENCHMARK: BM-36-035, ELEV. 232.873

NO.	DESCRIPTION	DATE	ISSUED BY
0	ISSUED FOR TENDER	09.04.17	

REVISIONS/ISSUE

THE CONTENT OF THIS DOCUMENT IS NOT INTENDED FOR THE USE OF, NOR IS IT INTENDED TO BE RELIED UPON BY ANY PERSON, FIRM OR CORPORATION, OTHER THAN THE CLIENT AND WARDROP ENGINEERING INC. WARDROP ENGINEERING DENIES ANY LIABILITY WHATSOEVER TO OTHER PARTIES FOR DAMAGES OR INJURY SUFFERED BY SUCH THIRD PARTY ARISING FROM USE OF THIS DOCUMENT BY THEM, WITHOUT THE EXPRESS PRIOR WRITTEN AUTHORITY OF WARDROP ENGINEERING AND OUR CLIENT. THIS DOCUMENT IS SUBJECT TO FURTHER RESTRICTIONS IMPOSED BY THE CONTRACT BETWEEN THE CLIENT AND WARDROP ENGINEERING INC. AND THESE PARTIES' PERMISSION MUST BE SOUGHT REGARDING THIS DOCUMENT IN ALL OTHER CIRCUMSTANCES.

CLIENT
CITY OF WINNIPEG
PUBLIC WORKS TRAFFIC SERVICES

WARDROP | Engineering Inc.

PROJECT NAME
RENOVATIONS FOR
PAVEMENT MARKING OPERATIONS FACILITY

DRAWING DESCRIPTION
SITE PLAN
GRADING & ASSOCIATED WORKS

APEGM
Certificate of Authorization
Wardrop Engineering Inc.
No. 195 Expiry: April 30, 2010

PROVINCE OF MANITOBA
W.T. JACKSON
Member
20782
09.04.17
REGISTERED PROFESSIONAL ENGINEER

DESIGNED BY:	DRAWN BY:	CHECKED BY:
bgd	bgd	L.S.

APPROVED BY:

SCALE:	DATE:
AS NOTED	09.03.19

DRAWING NO.	REV.
0900070300-DWG-C0001	0

A1 (594 x 841)