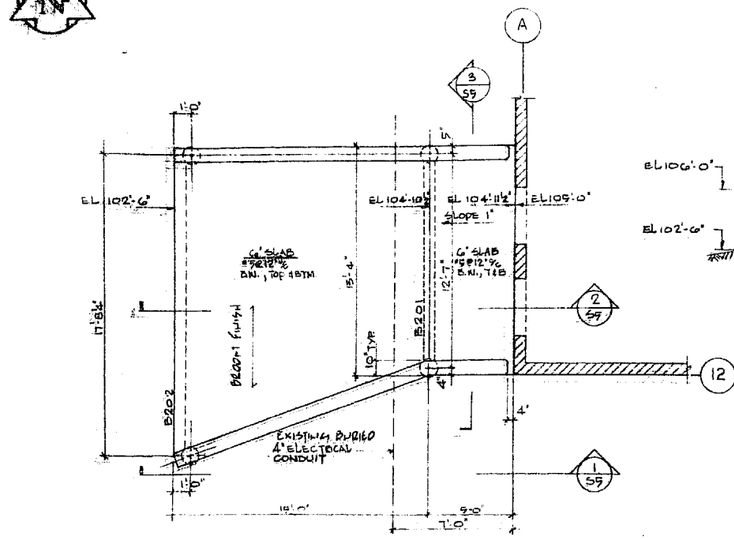

PLAN ARENA ENTRANCE
¼"=1'-0"

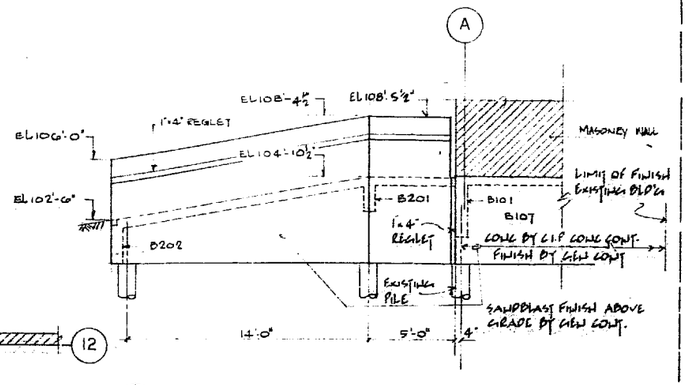

1/S5 ELEVATION
¼"=1'-0"

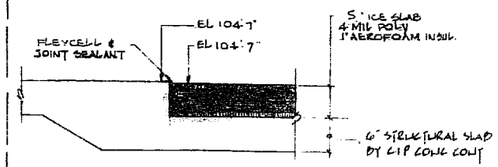

1/S5 SECTION
1"=1'-0"

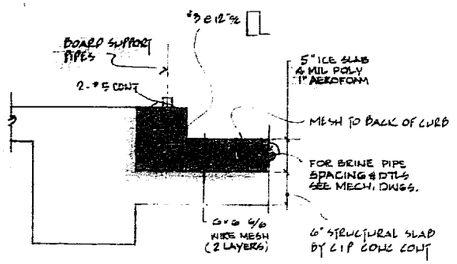

2/S5 SECTION
1"=1'-0"

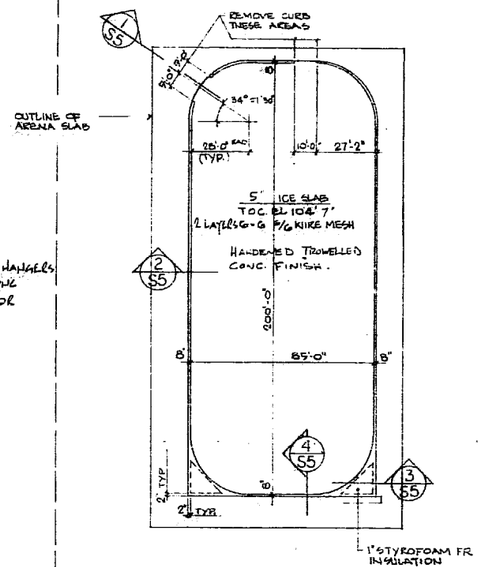

ICE SLAB PLAN
½"=1'-0"

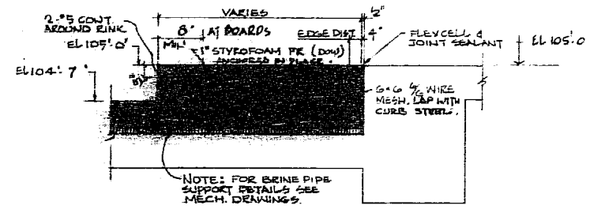

3/S5 SECTION
1"=1'-0"

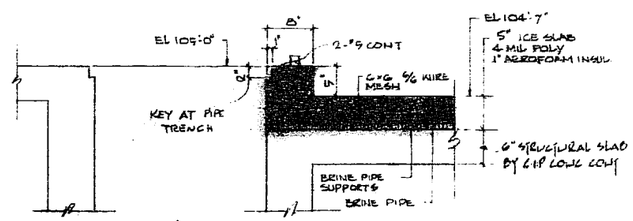

4/S5 SECTION
1"=1'-0"

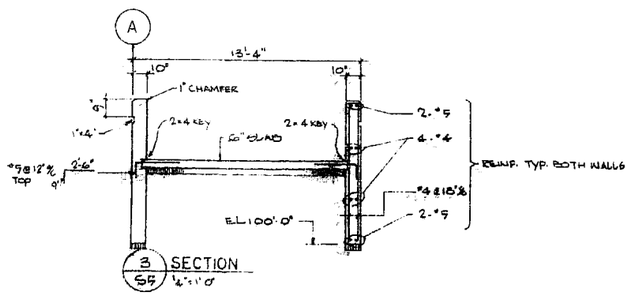

3/S5 SECTION
¼"=1'-0"

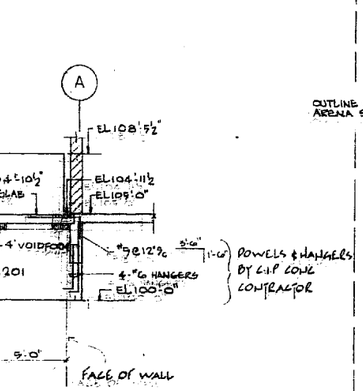

2/S5 SECTION
¼"=1'-0"

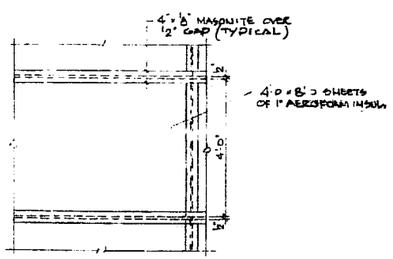

PLAN OF AEROFOAM INSULATION PATTERN

BEAM SCHEDULE			
MARK	SIZE	REINFORCING	REMARKS
B202	8'x30	2-#6 TOP & BTM #3 TIES @ 12"c/c	
B201	8'x24	2-#6 TOP & BTM #3 TIES @ 12"c/c	

NOTE
1) ALL WORK ON THIS DWG BY GEN CONTRACTOR U/N OTHERWISE

NO	DESCRIPTION	DATE	BY
REVISIONS			

CITY OF WINNIPEG
COMMUNITY OF EAST KILDONAN

W. L. WARDROP & ASSOCIATES LTD.
ENGINEERING CONSULTANTS
WINNIPEG THUNDER BAY

EAST KILDONAN RECREATIONAL CENTRE
ARENA
ENTRANCE CONCRETE PLAN & DETAILS

PROVINCE OF MANITOBA
B. BRZESICSKA
REGISTERED ENGINEER

DESIGNED BY: K.J.R | DRAWN BY: D.H | CHECKED BY:
APPROVED BY:
SCALE: AS SHOWN
DRAWING NO: 7185-02-S5
REV 0