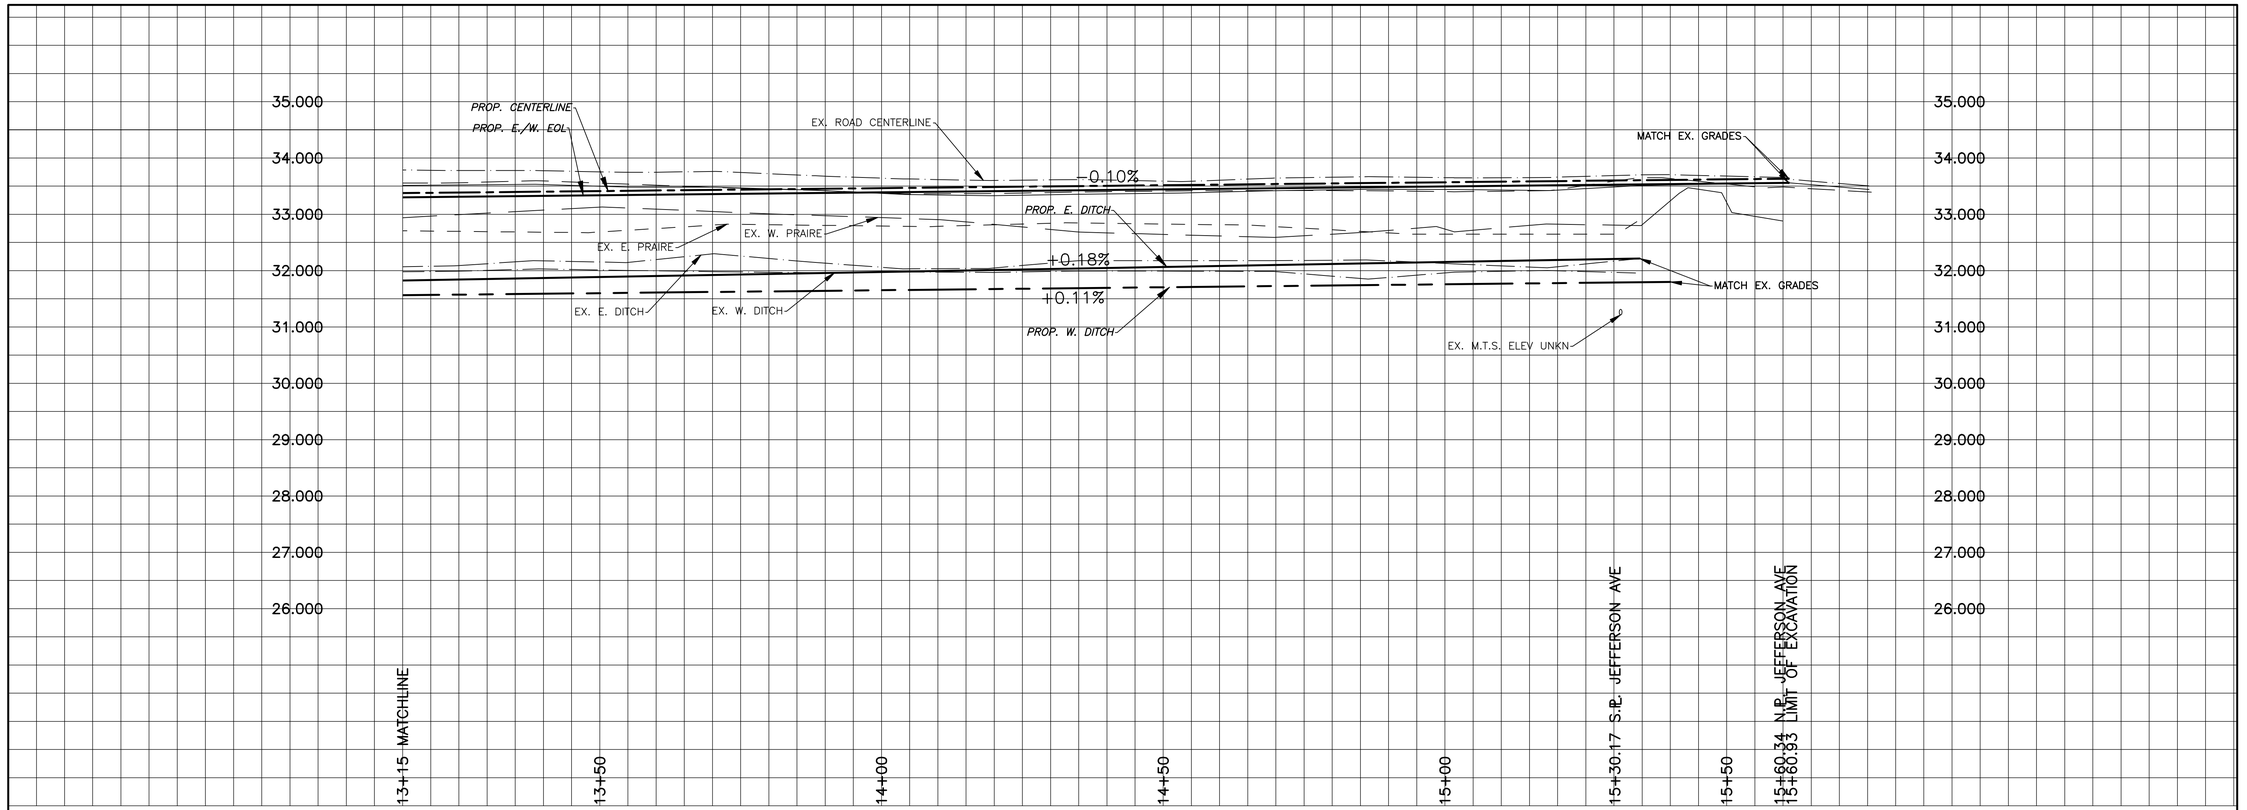

NOTES:

1. REGRADE EXISITING DITCHES AS DIRECTED BY CONTRACT ADMINISTRATOR
2. RENEW EXISTING APPROACHES AS DIRECTED BY CONTRACT ADMINISTRATOR
3. RENEW EXISTING CURBS AND SIDEWALKS AS DIRECTED BY CONTRACT ADMINISTRATOR
4. REPAIR EXISTING PAVEMENT AS DIRECTED BY CONTRACT ADMINISTRATOR

CHAINAGE ALONG CENTER OF ROW

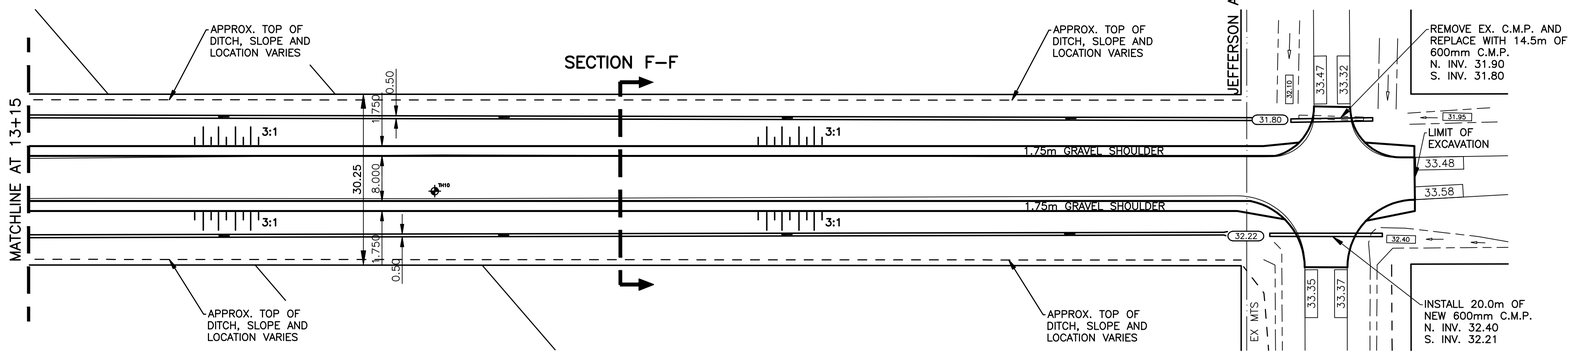

TYPICAL ROAD CROSS SECTION
N.T.S.

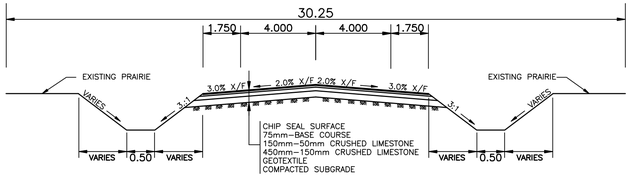

KING EDWARD STREET

BENCHMARK:
N.E. COR. KING EDWARD ST. & JEFFERSON AVE., BRASS PLUG PLUG IN 7.6m PILE, 2.6m E. OF HYDRO TRANSMISSION LINE ON E. SIDE OF KING EDWARD ST. & 2.3m S. OF LINE OF WOODEN POLES ON N. SIDE OF JEFFERSON AVE.

METRIC
WHOLE NUMBERS INDICATE MILLIMETRES
DECIMALIZED NUMBERS INDICATE METRES

SECTION F–F
N.T.S.

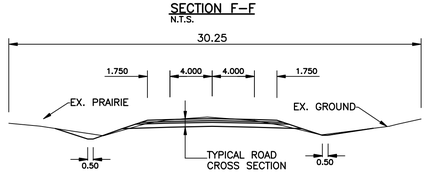

	WATERMAIN			HYDRO			CENTER LINE	
	HYDRANT			M.T.S.			EAST GUTTER LINE	
	VALVE			GRAVEL/CHIP SEAL			WEST GUTTER LINE	
	LAND DRAINAGE SEWER			ASPHALT			EAST DITCH	
	WASTE WATER SEWER			PROPERTY LINE			WEST DITCH	
	MANHOLE			C.B. LEAD		250mm W.W.S.	WASTE WATER SEWER	250mm W.W.S.
	CATCH BASIN			CULVERT		300mm L.D.S.	LAND DRAINAGE SEWER	300mm L.D.S.
	MTS			DITCH BOTTOM		150mm W.M.	WATERMAIN	150mm W.M.
	TRAFFIC SIGNAL			DITCH TOP			GAS	
	STEAM HT.		32.55	ELEVATIONS	32.55		GATEVALVE	
	GAS						TESTHOLE	
EXISTING	LEGEND – PLAN	PROPOSED	EXISTING	LEGEND – PLAN	PROPOSED	EXISTING	LEGEND – PROFILE	PROPOSED

LOCATION APPROVED

SUPV. U/G STRUCTURES COMMITTEE — DATE

NOTE:
LOCATION OF UNDERGROUND STRUCTURES AS SHOWN ARE BASED ON THE BEST INFORMATION AVAILABLE BUT NO GUARANTEE IS GIVEN THAT ALL EXISTING UTILITIES ARE SHOWN OR THAT THE GIVEN LOCATIONS ARE EXACT. CONFIRMATION OF EXISTENCE AND EXACT LOCATION OF ALL SERVICES MUST BE OBTAINED FROM THE INDIVIDUAL UTILITIES BEFORE PROCEEDING WITH CONSTRUCTION.

B.M. CWBM: 04–011
ELEV. 233.064

NO.	REVISIONS	DATE	BY

GENIVAR
10 Prairie Way, WINNIPEG, MANITOBA R2J 3J8
PH: (204)–477–6650 FAX: (204)–474–2864

DESIGNED BY	R.H.	CHECKED BY	S.M.
DRAWN BY	R.H.	APPROVED BY	I.McK
HOR. SCALE:	1:500	RELEASED FOR CONSTRUCTION	
VERT. SCALE:	1:50		
DATE	APRIL 2009	DATE	

ENGINEERS SEAL
PROVINCE OF MANITOBA
I. G. McKINNON
REGISTERED PROFESSIONAL ENGINEER

CONSULTANT DRAWING NO.
063–057–06

APEGM
Certificate of Authorization
Genivar Consultants Limited Partnership
No. 4318 Expiry: April 30, 2010

Winnipeg
THE CITY OF WINNIPEG
PUBLIC WORKS DEPARTMENT

2009 GRANULAR ROAD IMPROVEMENTS AND MAJOR PAVEMENT REHABILITATION
KING EDWARD STREET
FROM MATCHLINE AT STATION 13+15
TO JEFFERSON AVENUE

CITY DRAWING NO.
SHEET 6 OF 6
367–2009

ACAD 2007