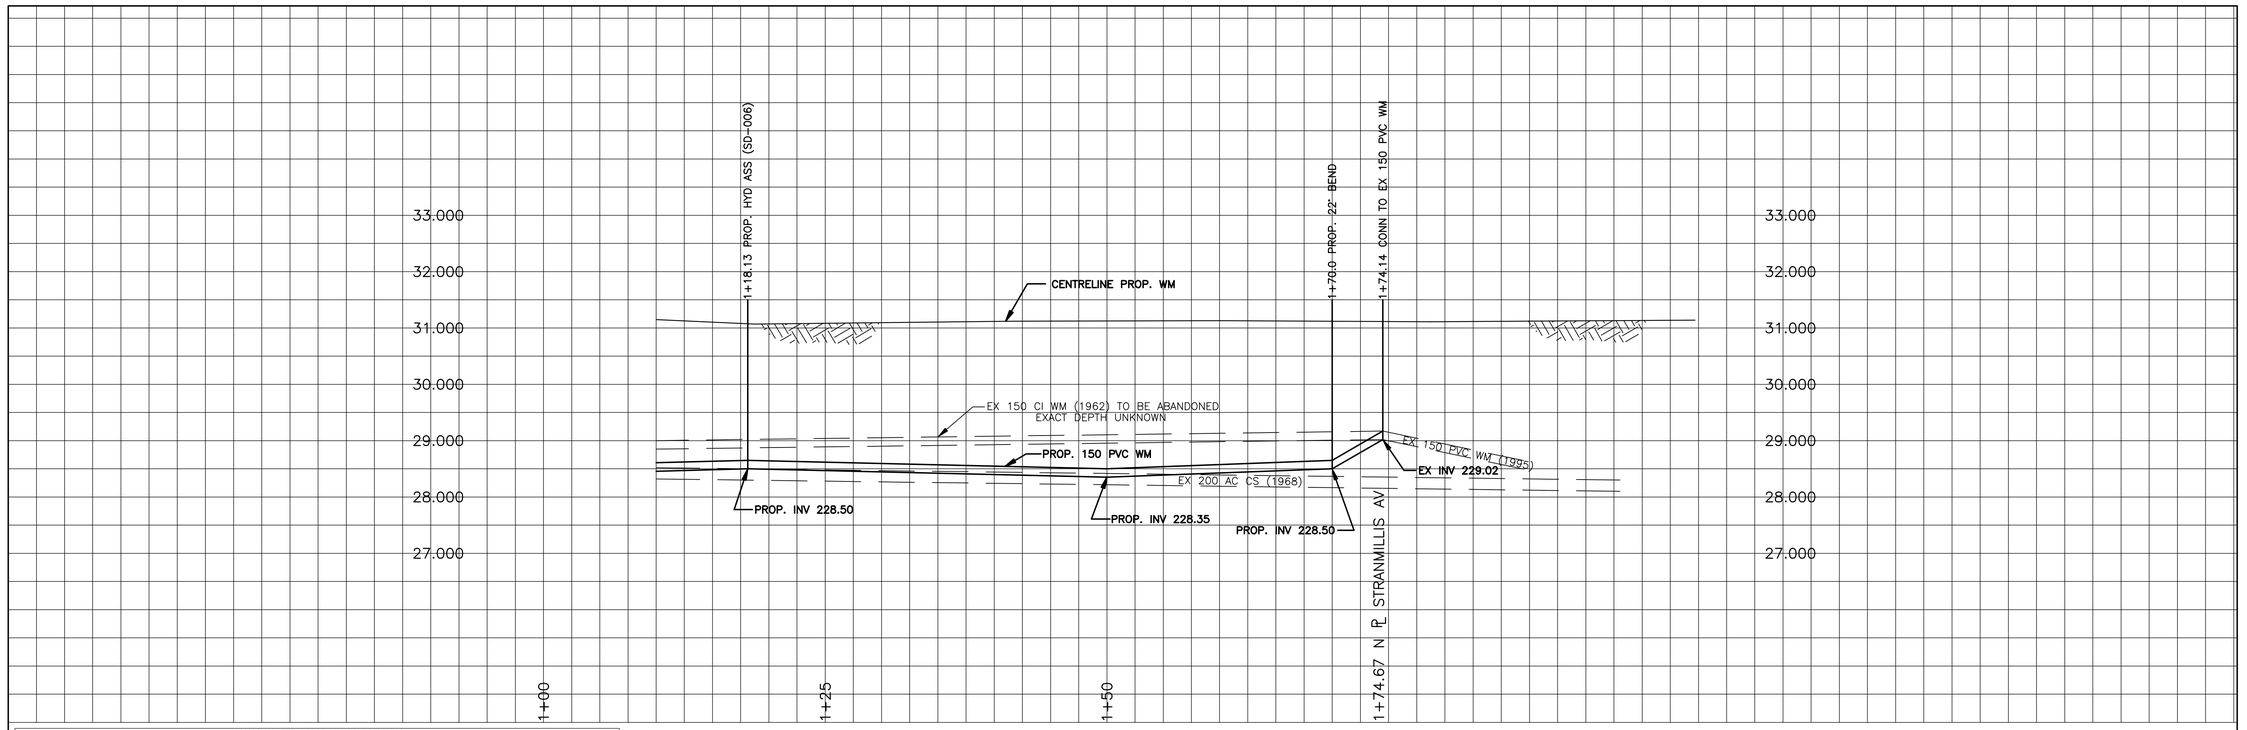

HOUSE WATER SERVICE INFORMATION							
ADDRESS & NATURE OF		SIZE (mm) & TYPE		SHORT & LONG	CORP LOCATION	REMARKS	
172	Egerton Road Residental	13	Copper	0.5 NNHL			
176	Egerton Road Residental	19	Copper	6.7 LR CORNER OF HSE 6.4 FROM STREET	OPP S/C	SWR JCT 48.62 S WAWH OLE AT CLONARD & EGERTON	
177	Egerton Road Residental	13	Copper	1.4 NSHL		SWR 4.57 NSHL AUG 12/81 SWR REPAIR ON PROP SWR INV @ HSE	
180	Egerton Road Residental	13	Copper	0.3 WWHL		DR/WY/59 SWR/54	
181	Egerton Road Residental	19	Copper			DR/WY D257	
181	Egerton Road NOT IN USE	19	Copper	4.4 N			

NOTES:

1. ALL GATE VALVES ARE COUNTER-CLOCKWISE TO OPEN WITH A BLACK OPERATING NUT.
2. WATERMAIN TO BE INSTALLED BY TRENCHLESS METHODS.
3. BACKFILL IS CLASS 5 WITHIN BOULEVARD AND CLASS 3 WHEN WITHIN PAVEMENT/SIDEWALK OR WHEN WITHIN 1.0m OF PAVEMENT OR SIDEWALK.
4. WATER SERVICES ARE 19mm UNLESS OTHERWISE NOTED.
5. MINIMUM COVER TO TOP OF WATERMAIN SHALL BE 2.4m.
6. LOCATION OF ALL SERVICES TO BE CONFIRMED IN FIELD.
7. EXPOSE EXISTING WATERMAIN TO CONFIRM DEPTH PRIOR TO CONSTRUCTION.
8. ALL LEAD SERVICES TO BE RENEWED TO PROPERTY LINE.
9. SERVICES TO BE RENEWED SHALL BE REPLACED FROM WATERMAIN TO PROPERTY LINE. ALL OTHERS TO BE RECONNECTED.

CHAINAGE ALONG WEST PROPERTY LINE OF EGERTON ROAD

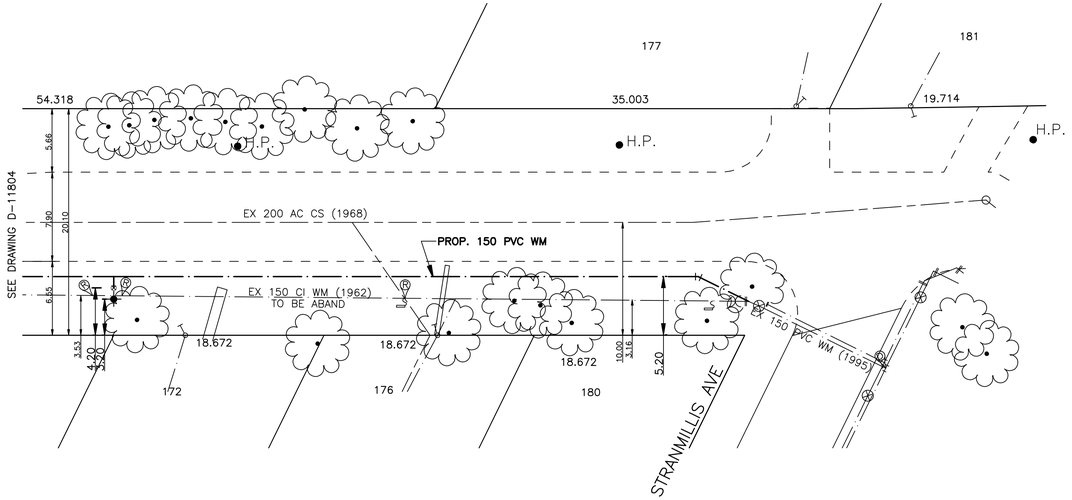

N

METRIC
WHOLE NUMBERS INDICATE MILLIMETRES
DECIMALIZED NUMBERS INDICATE METRES

APEGM
Certificate of Authorization
GENIVAR Consultants
No. 4318 Expiry: April 30, 2010

	WATERMAIN			REDUCER		150mm W.M.	WATERMAIN	150mm W.M.
	HYDRANT			PLUG			VALVE	
	VALVE			TRAFFIC SIGNAL		300mm L.D.S.	LAND DRAINAGE SEWER	300mm L.D.S.
	LAND DRAINAGE SEWER			GAS		250mm W.W.S.	WASTE WATER SEWER	250mm W.W.S.
	WASTE WATER SEWER			HYDRO			JUNCTIONS	
	MANHOLE			M.T.S.			CULVERT	
	CATCH BASIN			SURVEY BAR				
	CURB INLET			CURB STOP				
	TEE			C.B. LEAD				
	BEND			TREE				
	ANODE			LAMP STANDARD				
EXISTING	LEGEND – PLAN	PROPOSED	EXISTING	LEGEND – PLAN	PROPOSED	EXISTING	LEGEND – PROFILE	PROPOSED

LOCATION APPROVED

SUPV. U/G STRUCTURES COMMITTEE — DATE

NOTE:

LOCATION OF UNDERGROUND STRUCTURES AS SHOWN ARE BASED ON THE BEST INFORMATION AVAILABLE BUT NO GUARANTEE IS GIVEN THAT ALL EXISTING UTILITIES ARE SHOWN OR THAT THE GIVEN LOCATIONS ARE EXACT. CONFIRMATION OF EXISTENCE AND EXACT LOCATION OF ALL SERVICES MUST BE OBTAINED FROM THE INDIVIDUAL UTILITIES BEFORE PROCEEDING WITH CONSTRUCTION.

B.M. 54-002
ELEV. 231.653

NO.	REVISIONS	DATE	BY
1	BID OPPORTUNITY NUMBER 399-2009	MAY 09	AB

GENIVAR
10 PRAIRIE WAY WINNIPEG, MANITOBA R2J 3J8
PH: (204)-477-6650 FAX: (204)-474-2864

DESIGNED BY	DJ	CHECKED BY	AB
DRAWN BY	AB	APPROVED BY	SM
HOR. SCALE:	1:250	RELEASED FOR CONSTRUCTION	ORIGINALLY SIGNED BY K. ZUREK P. ENG
VERT. SCALE:	1:50	DATE	MAY 25, 2009
DATE	MAY 2009		

ENGINEERS SEAL
PROVINCE OF MANITOBA
I. G. McKINNON
REGISTERED PROFESSIONAL ENGINEER

CONSULTANT DRAWING NO.
09-049-09

Winnipeg

THE CITY OF WINNIPEG
WATER AND WASTE DEPARTMENT

2009 CAPITAL WORKS
WATERMAIN RENEWALS
EGERTON ROAD
CLONARD AVENUE TO
STRANMILLIS AVENUE

SHEET 4 OF 4
CITY DRAWING NO.
D-11805

ACAD 2004