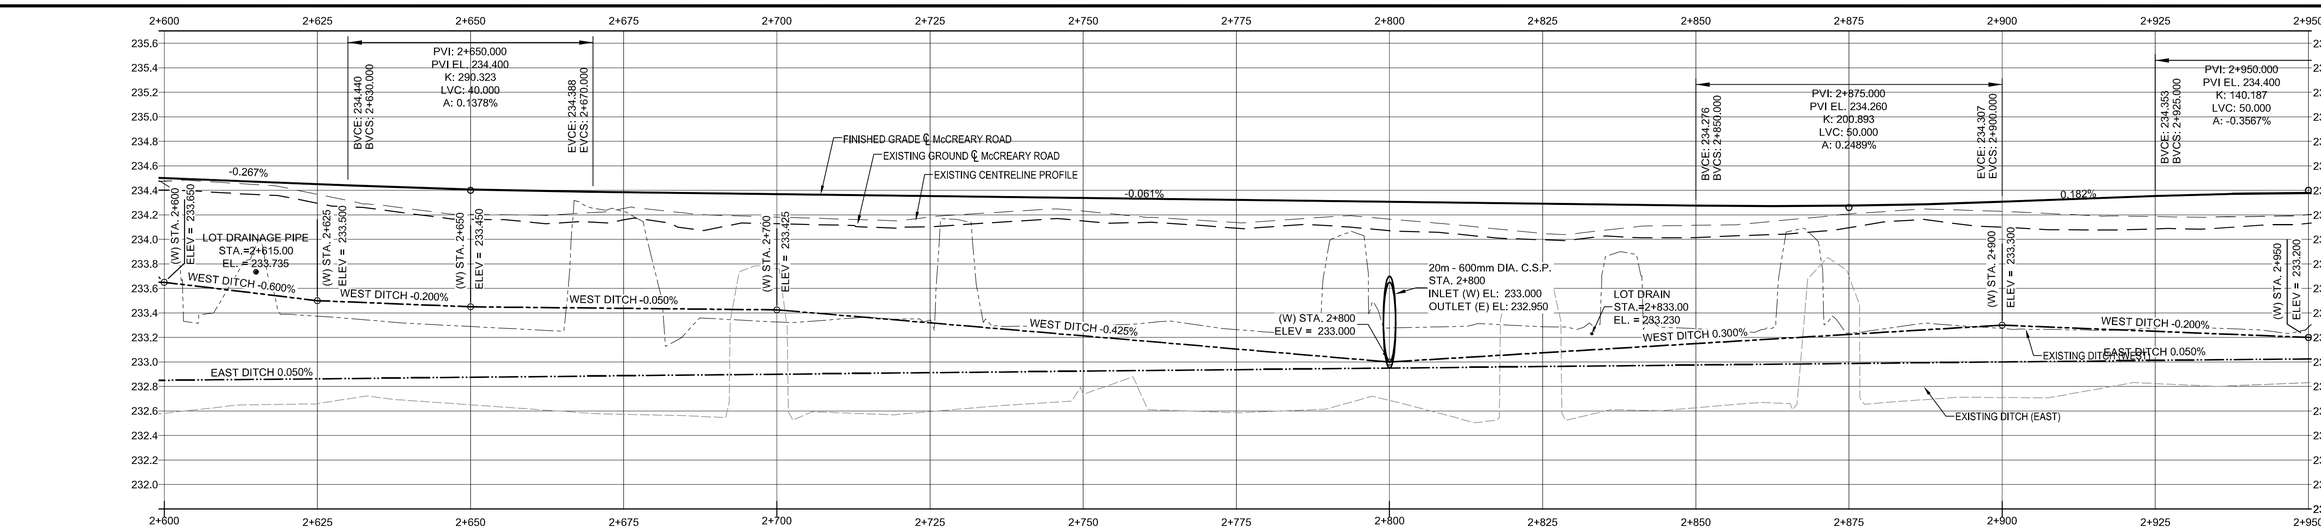

EXISTING GRADE	234.400	234.295	234.164	234.161	234.128	234.103	234.150	234.091	234.071	233.997	234.016	234.095	234.099	234.086
FINISH GRADE	234.50	234.45	234.41	234.38	234.37	234.35	234.34	234.32	234.31	234.29	234.28	234.28	234.31	234.35
WEST DITCH	233.650	233.500	233.450	233.438	233.425	233.319	233.212	233.106	233.000	233.075	233.150	233.225	233.300	233.250
EAST DITCH	232.850	232.862	232.875	232.888	232.900	232.912	232.925	232.938	232.950	232.962	232.975	232.988	233.000	233.012

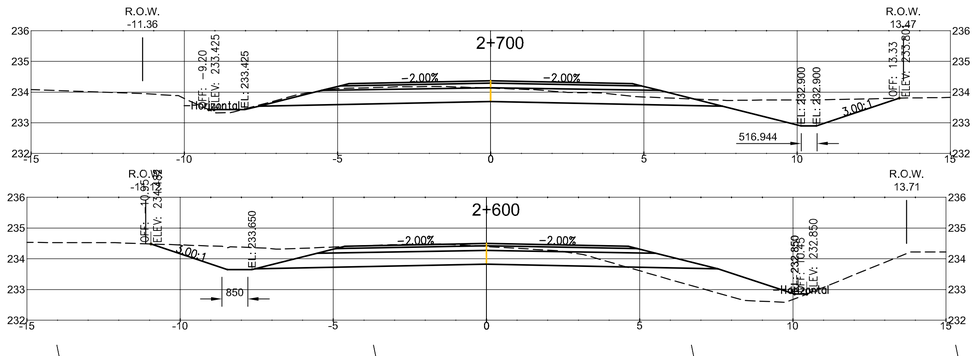

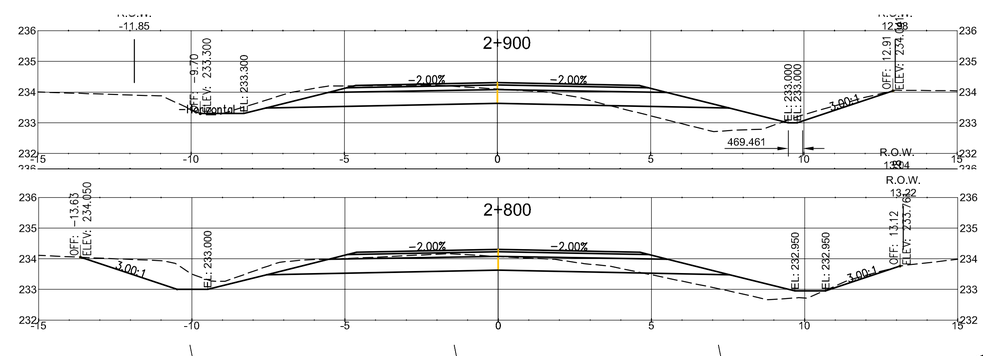

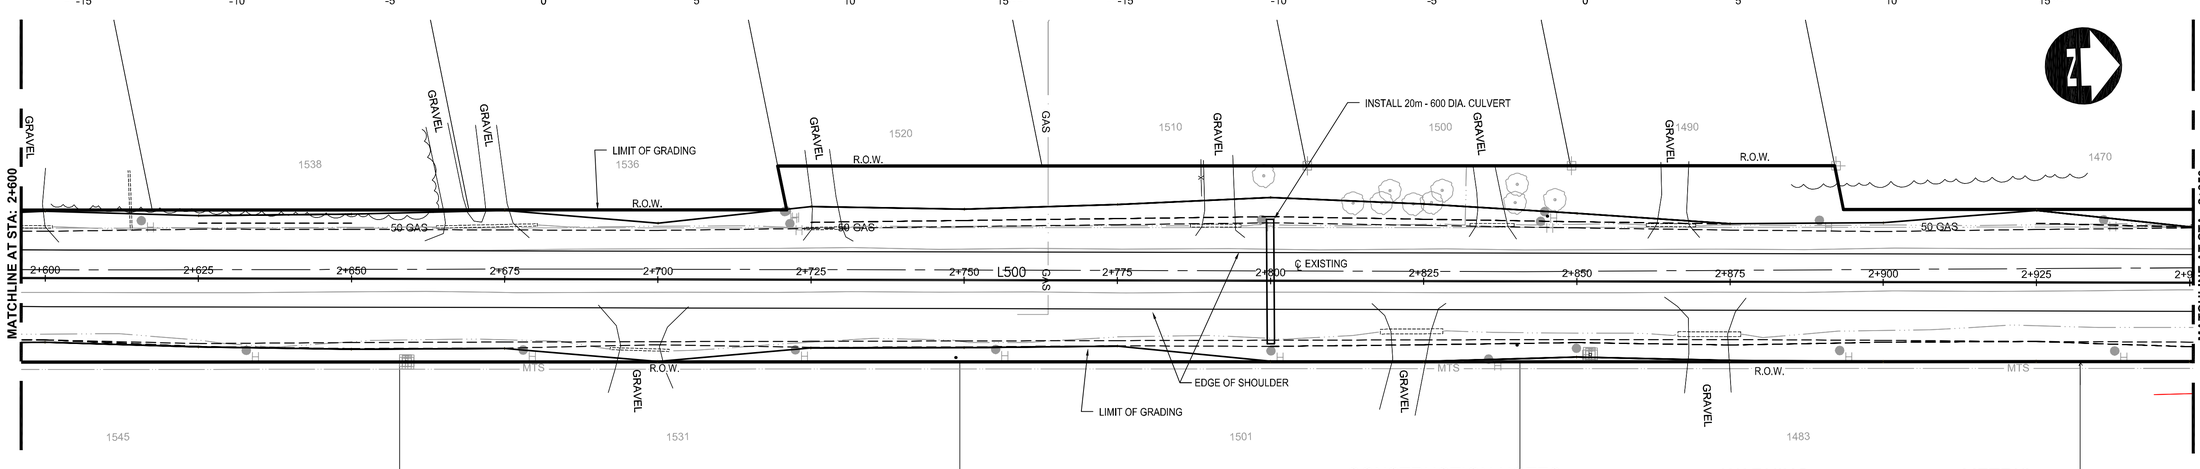

McCREARY ROAD

CONSTRUCTION NOTES

1. REGRADE EXISTING DITCHES AS DIRECTED BY CONTRACT ADMINISTRATOR.
2. RENEW EXISTING APPROACHES AS DIRECTED BY CONTRACT ADMINISTRATOR.
3. NEW CULVERTS TO BE INSTALLED ON ALL DRIVEWAYS AS DIRECTED BY CONTRACT ADMINISTRATOR.
4. CHAINAGE ALONG CENTRELINE OF NEW ROAD

WARNING

IF POWER EQUIPMENT OR EXPLOSIVES ARE TO BE USED FOR EXCAVATION ON THIS PROJECT THE CONTRACTOR MUST:

1. NOTIFY THE GAS COMPANY OF THE PROPOSED LOCATION OF EXCAVATION.
2. TAKE PRECAUTION TO AVOID DAMAGE TO GAS COMPANY INSTALLATIONS. SEE PROVINCIAL REGULATION 210/72 FOR DETAILS.

METRIC

WHOLE NUMBERS INDICATE MILLIMETRES
DECIMALIZED NUMBERS INDICATE METRES.

APEGM
Certificate of Authorization
Dillon Consulting Limited (MB)
No. 1789 **Date:** MAY 27/09

150 mm W.M.	WATER MAIN	150 mm W.M.		HYDRO		150 mm W.M.	WATERMAIN	150 mm W.M.
⊹	HYDRANT	✦		M.T.S.		⊥	HYDRANT	⊥
⊗	VALVE	⊗		CONCRETE		⊗	VALVE	⊗
300 mm L.D.S.	LAND DRAINAGE SEWER	300 mm L.D.S.		ASPHALT		300 mm L.D.S.	LAND DRAINAGE SEWER	300 mm L.D.S.
250 mm W.W.S.	WASTE WATER SEWER	250 mm W.W.S.		PLANING		250 mm W.W.S.	WASTE WATER SEWER	250 mm W.W.S.
○	MANHOLE	●		SIDEWALK		℄	PROFILE	
□	CATCH BASIN	■		PAVING STONES			NORTH/WEST GUTTER	
▽	CURB INLET	▼		PARTIAL DEPTH REPAIR			SOUTH/EAST GUTTER	
	JUNCTIONS			PROPERTY LINE			NORTH/WEST T/LANE	
	CULVERT			SURVEY BAR			SOUTH/EAST T/LANE	
	GAS			PARAPLEGIC RAMP				
EXISTING	LEGEND—PLAN	PROPOSED	EXISTING	LEGEND—PLAN	PROPOSED	EXISTING	LEGEND—PROFILE	PROPOSED

UNDERGROUND STRUCTURES

SUPV. U/G STRUCTURES COMMITTEE _____ DATE _____

NOTE:
LOCATION OF UNDERGROUND STRUCTURES AS SHOWN ARE BASED ON THE BEST INFORMATION AVAILABLE, BUT NO GUARANTEE IS GIVEN THAT ALL EXISTING UTILITIES ARE SHOWN OR THAT THE GIVEN LOCATIONS ARE EXACT. CONFIRMATION OF EXISTENCE AND EXACT LOCATION OF ALL SERVICES MUST BE OBTAINED FROM THE INDIVIDUAL UTILITIES BEFORE PROCEEDING WITH CONSTRUCTION.

B.M. ELEV.

NO.	REVISIONS	DATE	BY
1.	RELEASED FOR TENDER	MAY 27/09	TJP

DESIGNED BY	DTM
DRAWN BY	DTM
CHECKED BY	ORIGINAL SIGNED BY TARAN J. PETERS
APPROVED BY	ORIGINAL SIGNED BY DAVID P. KRAHN
HOR. SCALE	1 : 500
VERTICAL	1 : 25
DATE	MAY 27, 2009

DILLON CONSULTING

RELEASED FOR CONSTRUCTION ORIGINAL SIGNED BY KEN TURKO, 05/27/2009
DATE

ENGINEER'S SEAL
PROVINCE OF MANITOBA
ORIGINAL STAMPED BY
T.J. PETERS
08/27/09
Member 22309
REGISTERED PROFESSIONAL ENGINEER

CONSULTANT PROJECT NO.
08-9587

Winnipeg

THE CITY OF WINNIPEG
PUBLIC WORKS DEPARTMENT

2009 GRANULAR ROADWAY IMPROVEMENTS
McCREARY ROAD
GRADING AND PAVING
2+600 TO 2+950

CITY DRAWING NUMBER

SHEET 7 OF 11

G:\CAD\089587\Contract\Current\Roadway\CONTRACT 1 Paving-Grading-CrossSection.dwg