SEWER JUNCTION INFORMATION FOR SEWER ID MA60013157

REFERENCE–METERS EAST OF MANHOLE MH60011300

DIST. FROM REF. MANHOLE	JUNCTION DIA.	CLOCK REF.	SERVICE TYPE	DESCRIPTION
0.9	100	10	CNI	
6.8	100	10	JN	
15.0	100	10	CNI	
17.9	100	09	JN	CAPPED
28.9	100	10	CNI	
32.0	100	10	JN	CAPPED
44.8	100	11	JN	IN EPR
45.7	100	02	JX	IN EPR (BROKEN)
58.6	100	02	CXI	

SEWER JUNCTION INFORMATION FOR SEWER ID MA60013163

REFERENCE–METERS WEST OF MANHOLE MH60011305

DIST. FROM REF. MANHOLE	JUNCTION DIA.	CLOCK REF.	SERVICE TYPE	DESCRIPTION
3.5	100	02	CN	
9.9	100	02	JN	
17.2	100	10	CNI	LIVE

ALL JUNCTION INFORMATION BASED ON CCTV INSPECTION

SEWER SERVICE INFORMATION

ADDRESS	SIZE	PROPERTY LINE LOCATION
#719 OAKENWALD AVE RESIDENTIAL	NO INFORMATION	NO INFORMATION
#715 OAKENWALD AVE RESIDENTIAL	NO INFORMATION	NO INFORMATION
#709 OAKENWALD AVE RESIDENTIAL	NO INFORMATION	NO INFORMATION
#708 OAKENWALD AVE RESIDENTIAL	NO INFORMATION	NO INFORMATION
#705 OAKENWALD AVE RESIDENTIAL	NO INFORMATION	NO INFORMATION
#701 OAKENWALD AVE RESIDENTIAL	NO INFORMATION	NO INFORMATION
#801 LYON ST RESIDENTIAL	NO INFORMATION	NO INFORMATION
#681 LYON ST RESIDENTIAL	NO INFORMATION	NO INFORMATION

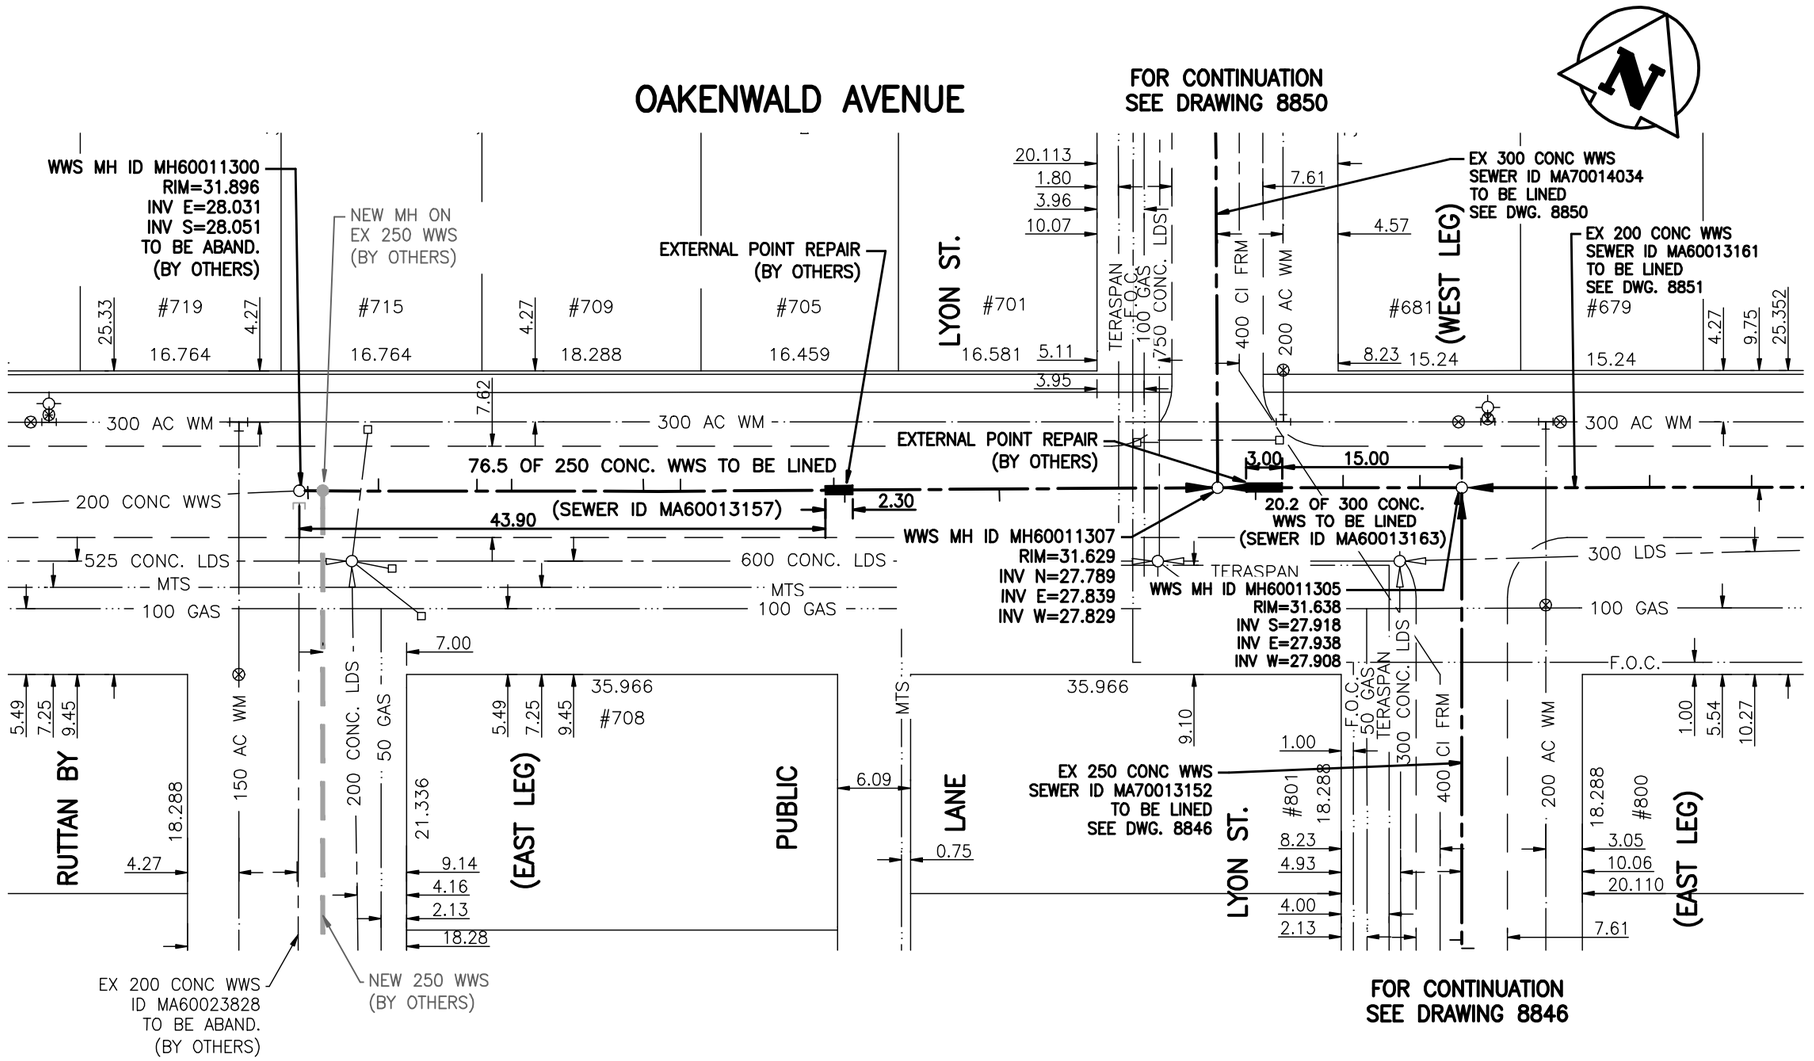

WARNING

IF POWER EQUIPMENT OR EXPLOSIVES ARE TO BE USED FOR EXCAVATION ON THIS PROJECT THE CONTRACTOR MUST:

1) NOTIFY THE GAS COMPANY OF THE PROPOSED LOCATION OF EXCAVATION.

2) TAKE PRECAUTION TO AVOID DAMAGE TO GAS COMPANY INSTALLATIONS.

SEE PROVINCIAL REGULATION 140/92 FOR DETAILS

METRIC

WHOLE NUMBERS INDICATE MILLIMETRES
DECIMALIZED NUMBERS INDICATE METRES

BENCH MARK: S. side Oakenwald Ave., W. of Point Rd., Tblt. in E. Conc. foundation of Oakenwald School, No. 666 Oakenwald Ave., 1.0 m S. & 0.1 m below brick of N.E. Cor. of school.

BID OPPORTUNITY 478–2009

APEGM
Certificate of Authorization
Stantec Consulting Ltd.
No. 1301 Expiry: April 30, 2010

LOCATION APPROVED
UNDERGROUND STRUCTURES

SUPV. U/G STRUCTURES COMMITTEE — DATE

NOTE:
LOCATION OF UNDERGROUND STRUCTURES AS SHOWN ARE BASED ON THE BEST INFORMATION AVAILABLE BUT NO GUARANTEE IS GIVEN THAT ALL EXISTING UTILITIES ARE SHOWN OR THAT THE GIVEN LOCATIONS ARE EXACT. CONFIRMATION OF EXISTENCE AND EXACT LOCATION OF ALL SERVICES MUST BE OBTAINED FROM THE INDIVIDUAL UTILITIES BEFORE PROCEEDING WITH CONSTRUCTION.

B.M. 64–014
ELEV. 232.479m

NO.	REVISIONS	DATE	BY

Stantec Consulting Ltd.
905 Waverley Street, Winnipeg, Manitoba
Tel 204–489–5900 Fax 204–453–9012

DESIGNED BY	J.K.H.	CHECKED BY	W.A.B.
DRAWN BY	J.K.H.	APPROVED BY	H.A.K.
HOR. SCALE: 1:500 VERTICAL: N/A		RELEASED FOR CONSTRUCTION: ORIGINAL SIGNED BY K. ZUREK	
DATE 09.04.21		DATE 09.07.21	

ENGINEER'S SEAL
ORIGINAL SEALED BY H.A. KATZ P. ENG. 09.07.21

CONSULTANT DRAWING NO.
C-101

THE CITY OF WINNIPEG
WATER AND WASTE DEPARTMENT

2009 SEWER RENEWALS
BY CIPP LINING - CONTRACT 17
OAKENWALD AVENUE
MH AT RUTTAN BY (E LEG) TO MH AT LYON ST (E LEG)

SHEET 1 OF 22
CAD FILE DRAWING NUMBER 11490c-101-711.dwg
CITY DRAWING NUMBER 8835

W:\1115\active\111211490\drawing\W02_design\sheet_files\11490c-101-711.dwg
2009-07-21 01:23PM By: jhinn