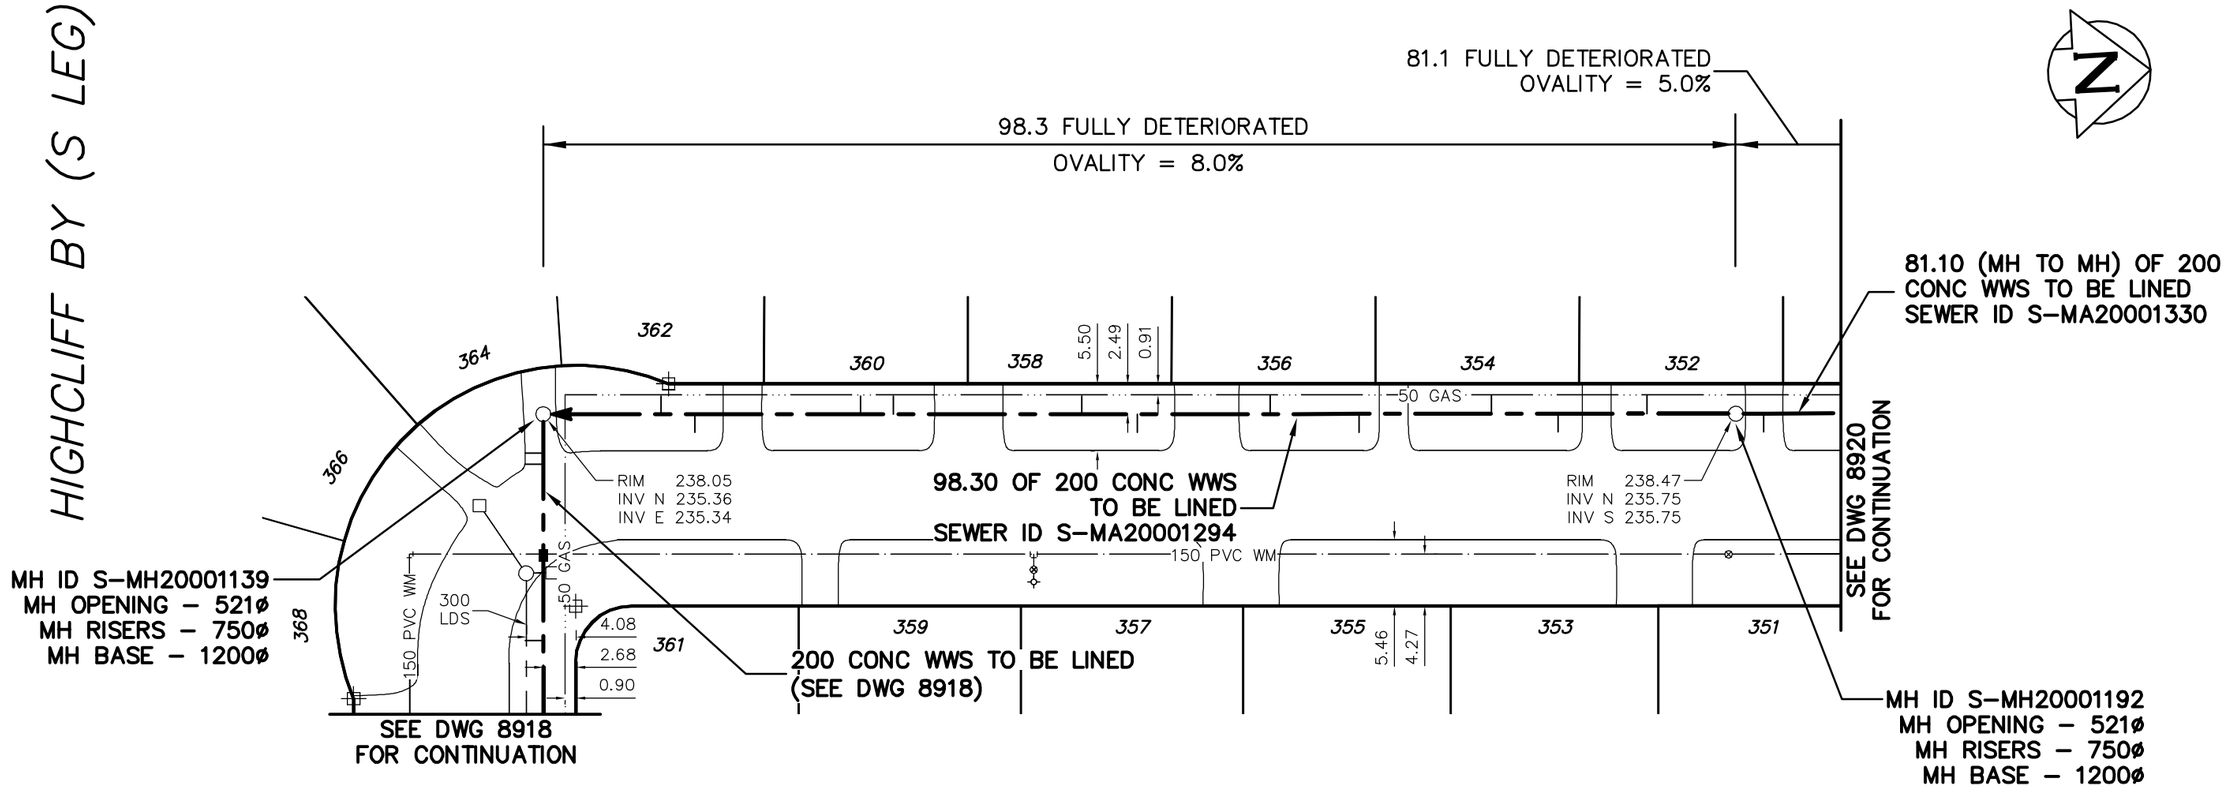

SEWER JUNCTION INFORMATION FROM SEWER VIDEO INSPECTION SEWER ID S-MA20001294				
DISTANCE FROM MH ID S-MH20001192				
7.3	S	150ø	WEST	JN
14.6	S	150ø	EAST	JN
20.1	S	150ø	WEST	JN
31.0	S	150ø	EAST	JN
38.3	S	150ø	WEST	JN
49.2	S	150ø	EAST	JN
53.8	S	150ø	WEST	JN
69.3	S	150ø	WEST	CN
72.0	S	150ø	WEST	CN
85.6	S	150ø	EAST	JN
88.4	S	150ø	WEST	CN

LEGEND:

52.0 | MEASUREMENT TO REPAIR FROM REFERENCE MH SHOWN THUS... 0.0 ○

METRIC

WHOLE NUMBERS INDICATE MILLIMETRES
DECIMALIZED NUMBERS INDICATE METRES

B.M. ELEV.	FIELD BOOK #		
POSTED TO LBIS			
NO.	REVISIONS	DATE	BY

CITY OF WINNIPEG
WATER AND WASTE
ENGINEERING DIVISION

DESIGNED BY	SC	CHECKED BY	SC
DRAWN BY	CJH	APPROVED BY	KZ
HOR. SCALE	1:500	RELEASED FOR CONSTRUCTION	
VERTICAL			
DATE	2009 07 14	DATE	

ENGINEER'S SEAL

ORIGINAL
SIGNED BY
S.R.J.
COURNOYER
09/07/15

BID OPPORTUNITY: 526-2009
FILENAME : 8919.dwg
PLOT DATE : 2009 07 16

Winnipeg

THE CITY OF WINNIPEG
WATER AND WASTE DEPARTMENT

2009 SEWER RENEWALS
BY CIPP LININGS, CONTRACT 14
HIGHCLIFF BAY (W LEG)
1ST MH N OF HIGHCLIFF BAY (S LEG) TO MH AT HIGHCLIFF BAY (S LEG)

SHEET 14 OF 32

CITY DRAWING NUMBER

8919