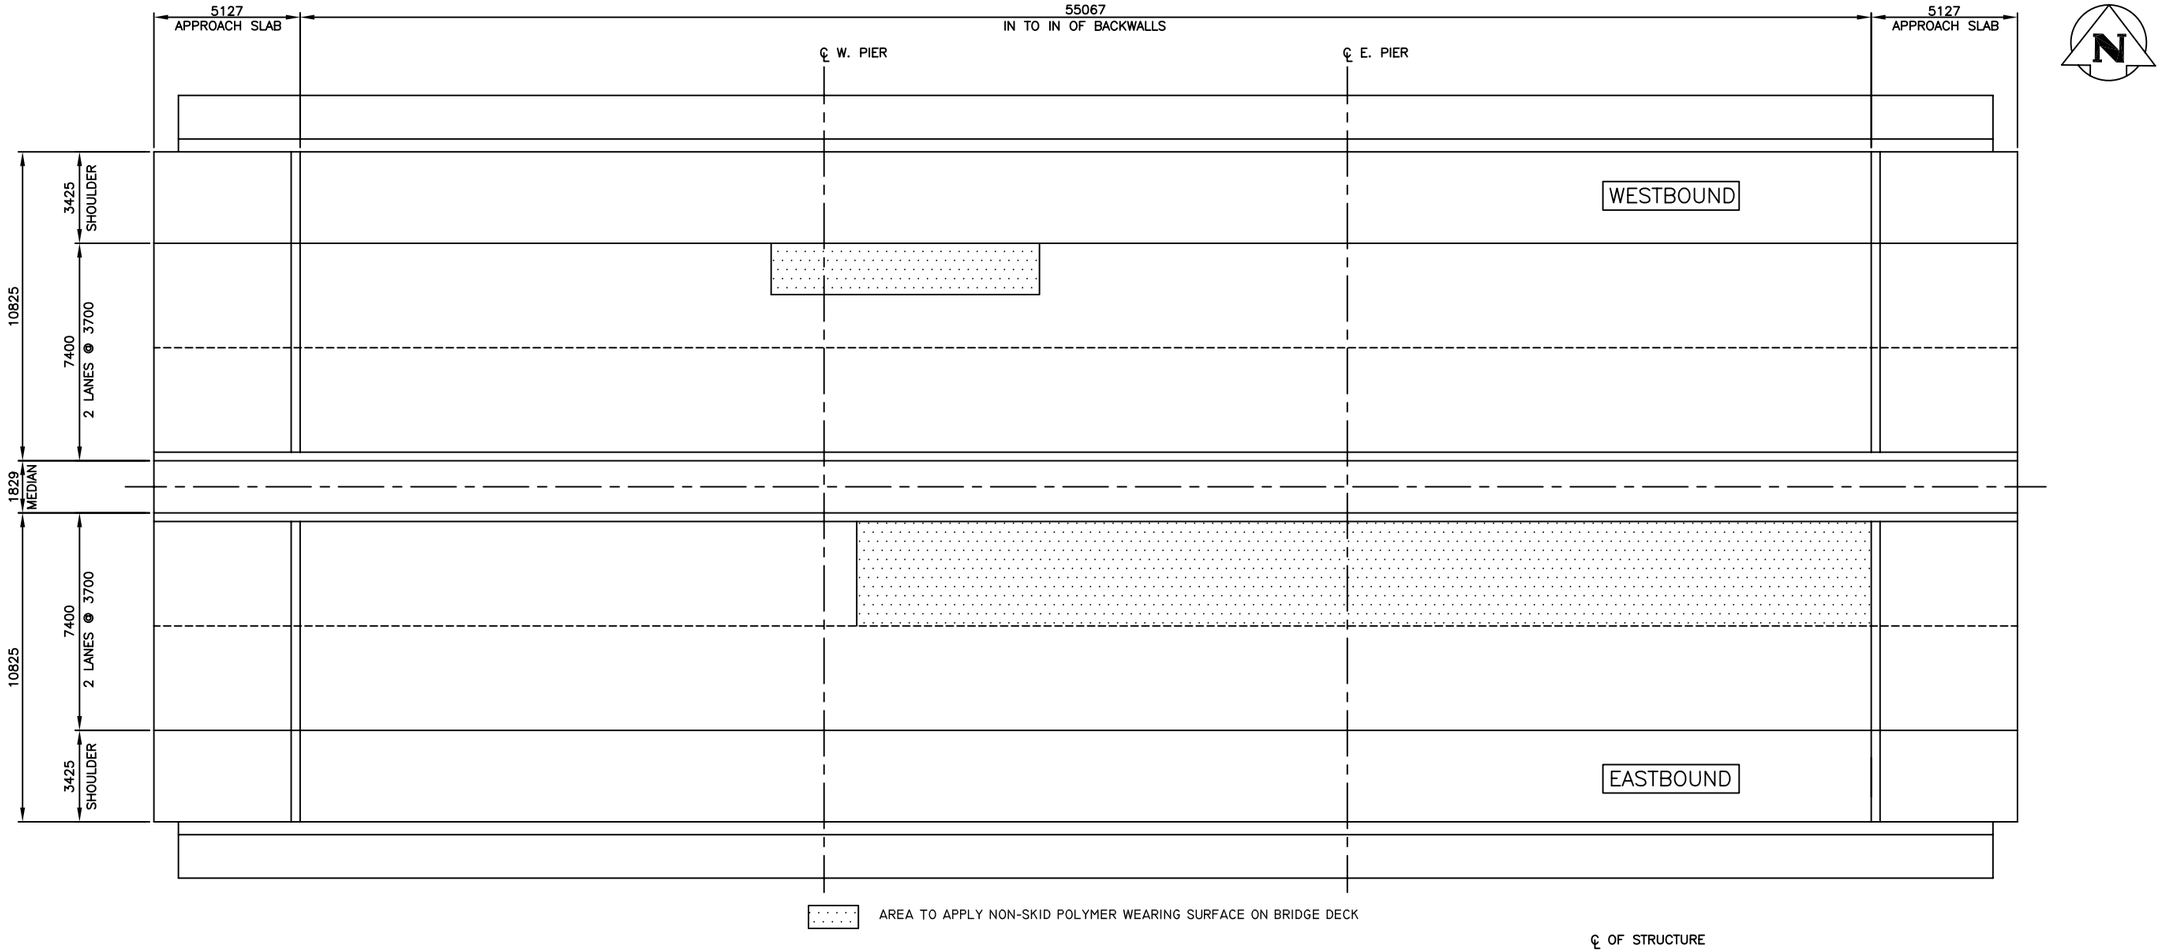

DECK LAYOUT

N.T.S.

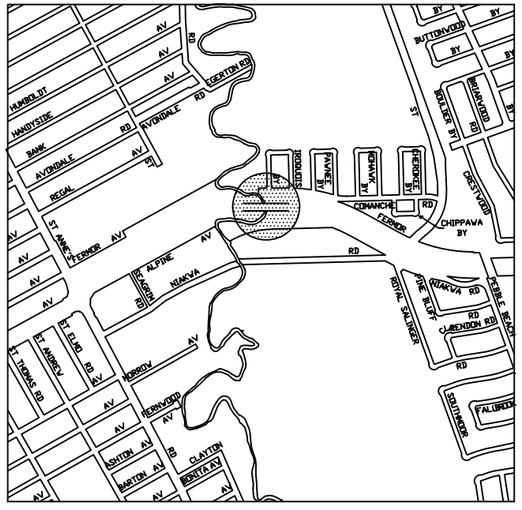

LOCATION PLAN

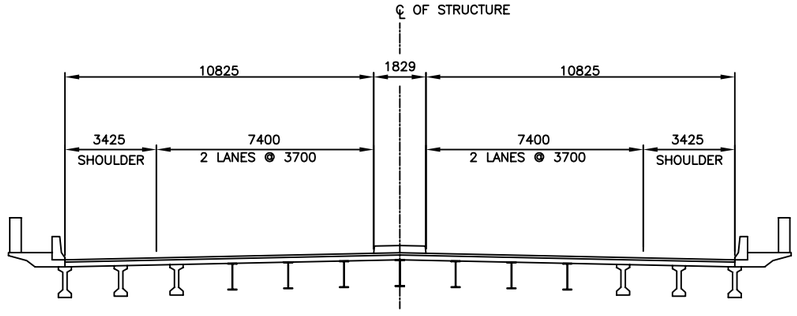

TYPICAL CROSS SECTION

N.T.S.

METRIC
WHOLE NUMBERS INDICATE MILLIMETRES
DECIMALIZED NUMBERS INDICATE METRES

NOTES:

1. APPROXIMATE QUANTITY TO REPLACE = 160M²

NOTE:

NO.	REVISION	DATE	BY
	B.M ELEV.		

DESIGNED BY: B.A.N.
DRAWN BY: M.R.T.
CHECKED BY: B.A.N.
APPROVED BY: B.A.N.
AUTHORIZED BY:

B.A. NEIRINCK
BRIDGE PLANNING & OPERATIONS ENGINEER

ENGINEER'S SEAL
PROVINCE OF MANITOBA
ORIGINAL SIGNED BY
B.A.J NEIRINCK
2009/07/10
REGISTERED PROFESSIONAL ENGINEER

BID OPPORTUNITY NO.:
549-2009

CITY OF WINNIPEG
PUBLIC WORKS DEPARTMENT
ENGINEERING DIVISION

MISCELLANEOUS DECK SEALING & CONCRETE REPAIRS

SHEET 1 OF 1
HORIZONTAL: N.T.S.
VERTICAL: N.T.S.

TCH #1 (FERMOR) BRIDGE
PLAN & SECTION

CITY DRAWING NUMBER:
B118-09-01