78.80 PARTIALLY DETERIORATED
OVALITY = 3.0%

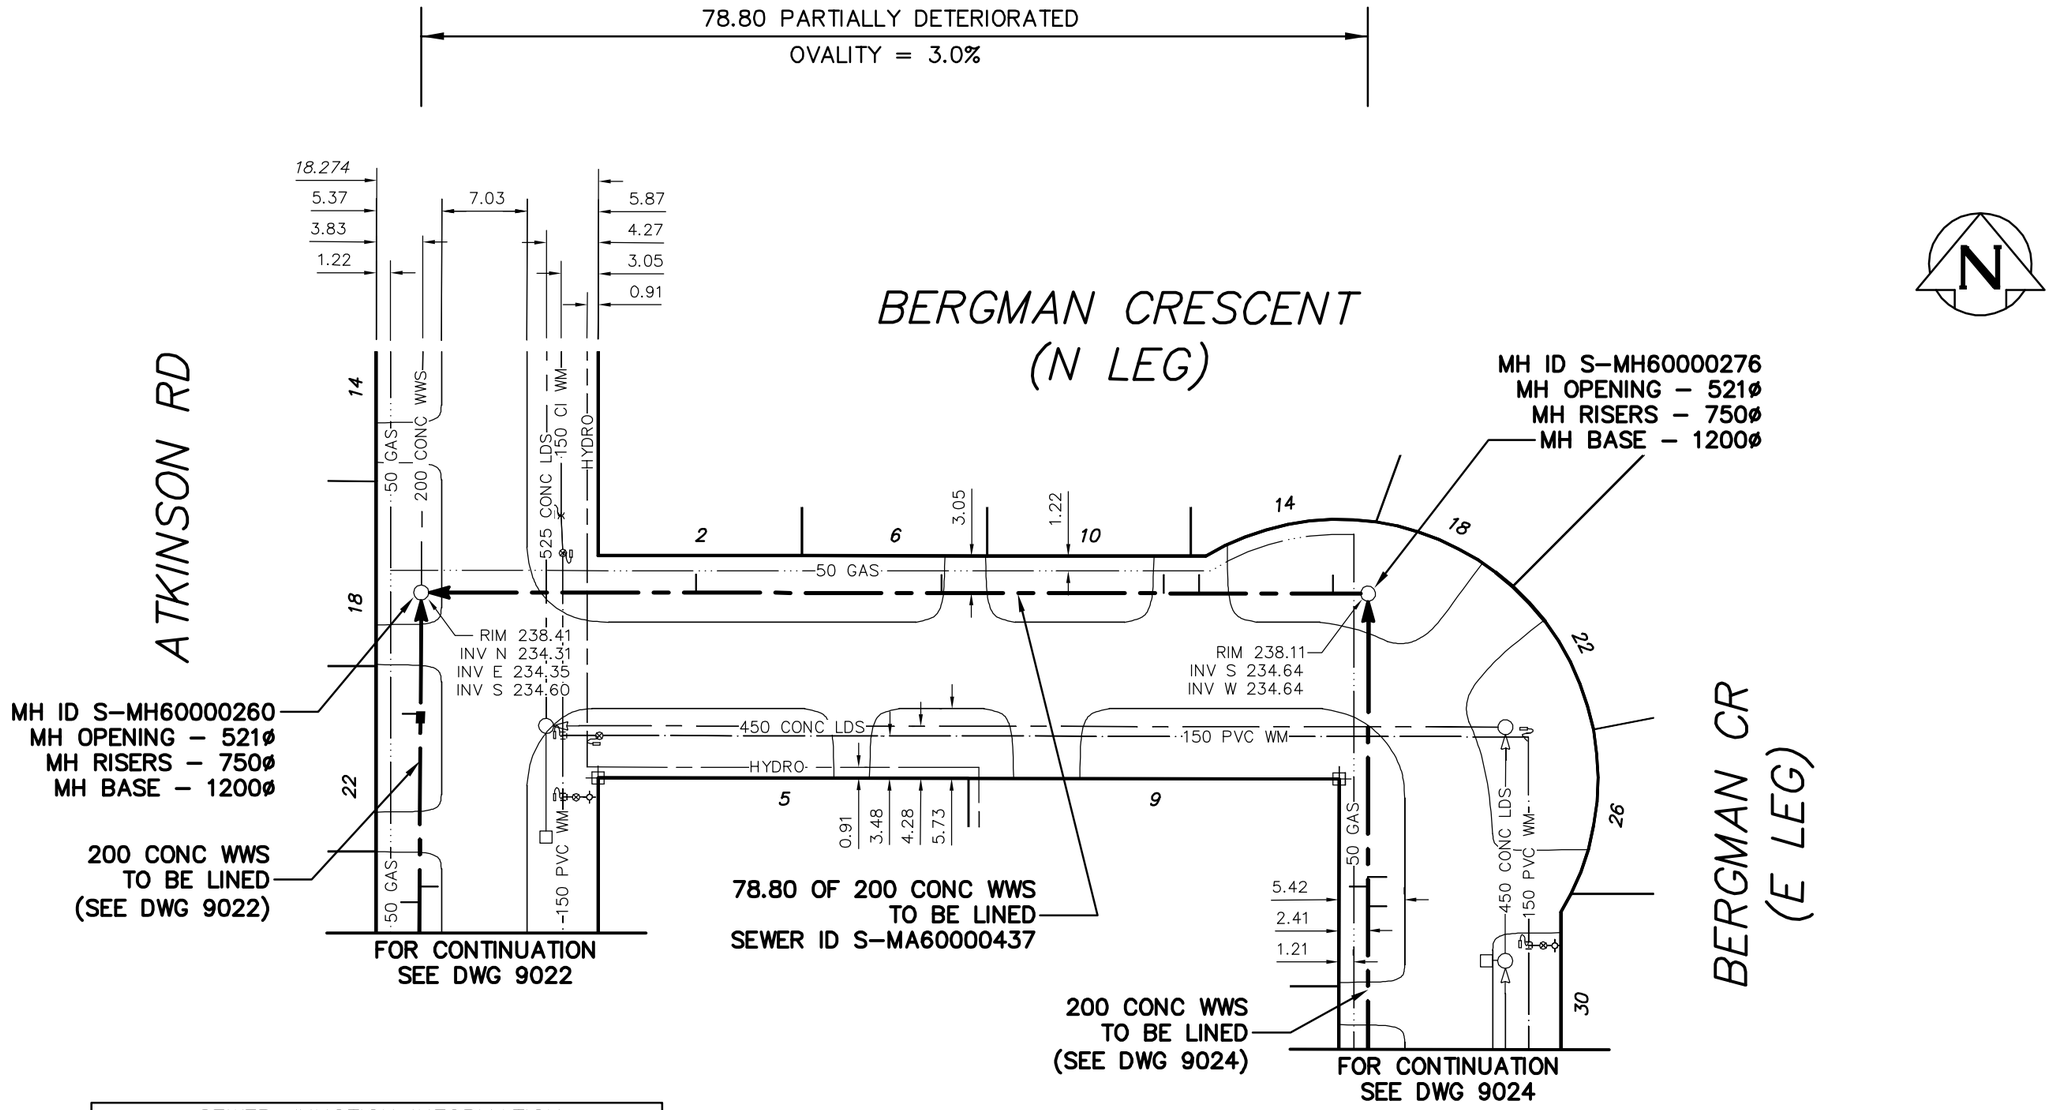

SEWER JUNCTION INFORMATION FROM SEWER VIDEO INSPECTION SEWER ID S-MA60000437				
DISTANCE FROM MH ID S-MH60000276				
2.9	W	100ø	NORTH	JN
13.9	W	100ø	NORTH	CNI
16.8	W	100ø	NORTH	JN
35.1	W	100ø	NORTH	CN
55.3	W	150ø	NORTH	CN

METRIC
WHOLE NUMBERS INDICATE MILLIMETRES
DECIMALIZED NUMBERS INDICATE METRES

ENGINEER'S SEAL

ORIGINAL SIGNED BY S.R.J. COURNOYER 09/09/28

BID OPPORTUNITY: 567-2009
FILENAME : 9025.dwg
PLOT DATE : 2009 09 28

B.M. ELEV. | FIELD BOOK #:
POSTED TO LBIS

NO.	REVISIONS	DATE	BY

CITY OF WINNIPEG
WATER AND WASTE
ENGINEERING DIVISION

DESIGNED BY	SC	CHECKED BY	SC
DRAWN BY	CJH	APPROVED BY	KZ
HOR. SCALE	1:500	RELEASED FOR CONSTRUCTION	
VERTICAL			
DATE	2009 09 25	DATE	

Winnipeg
THE CITY OF WINNIPEG
WATER AND WASTE DEPARTMENT

2009 SEWER RENEWALS
BY CIPP LININGS, CONTRACT 15
BERGMAN CRESCENT (N LEG)
MH AT BERGMAN CRESCENT (E LEG) TO MH AT ATKINSON ROAD

SHEET 5 OF 45
CITY DRAWING NUMBER
9025