81.20 PARTIALLY DETERIORATED
OVALITY = 3.0%

BERGMAN CRESCENT (S LEG)

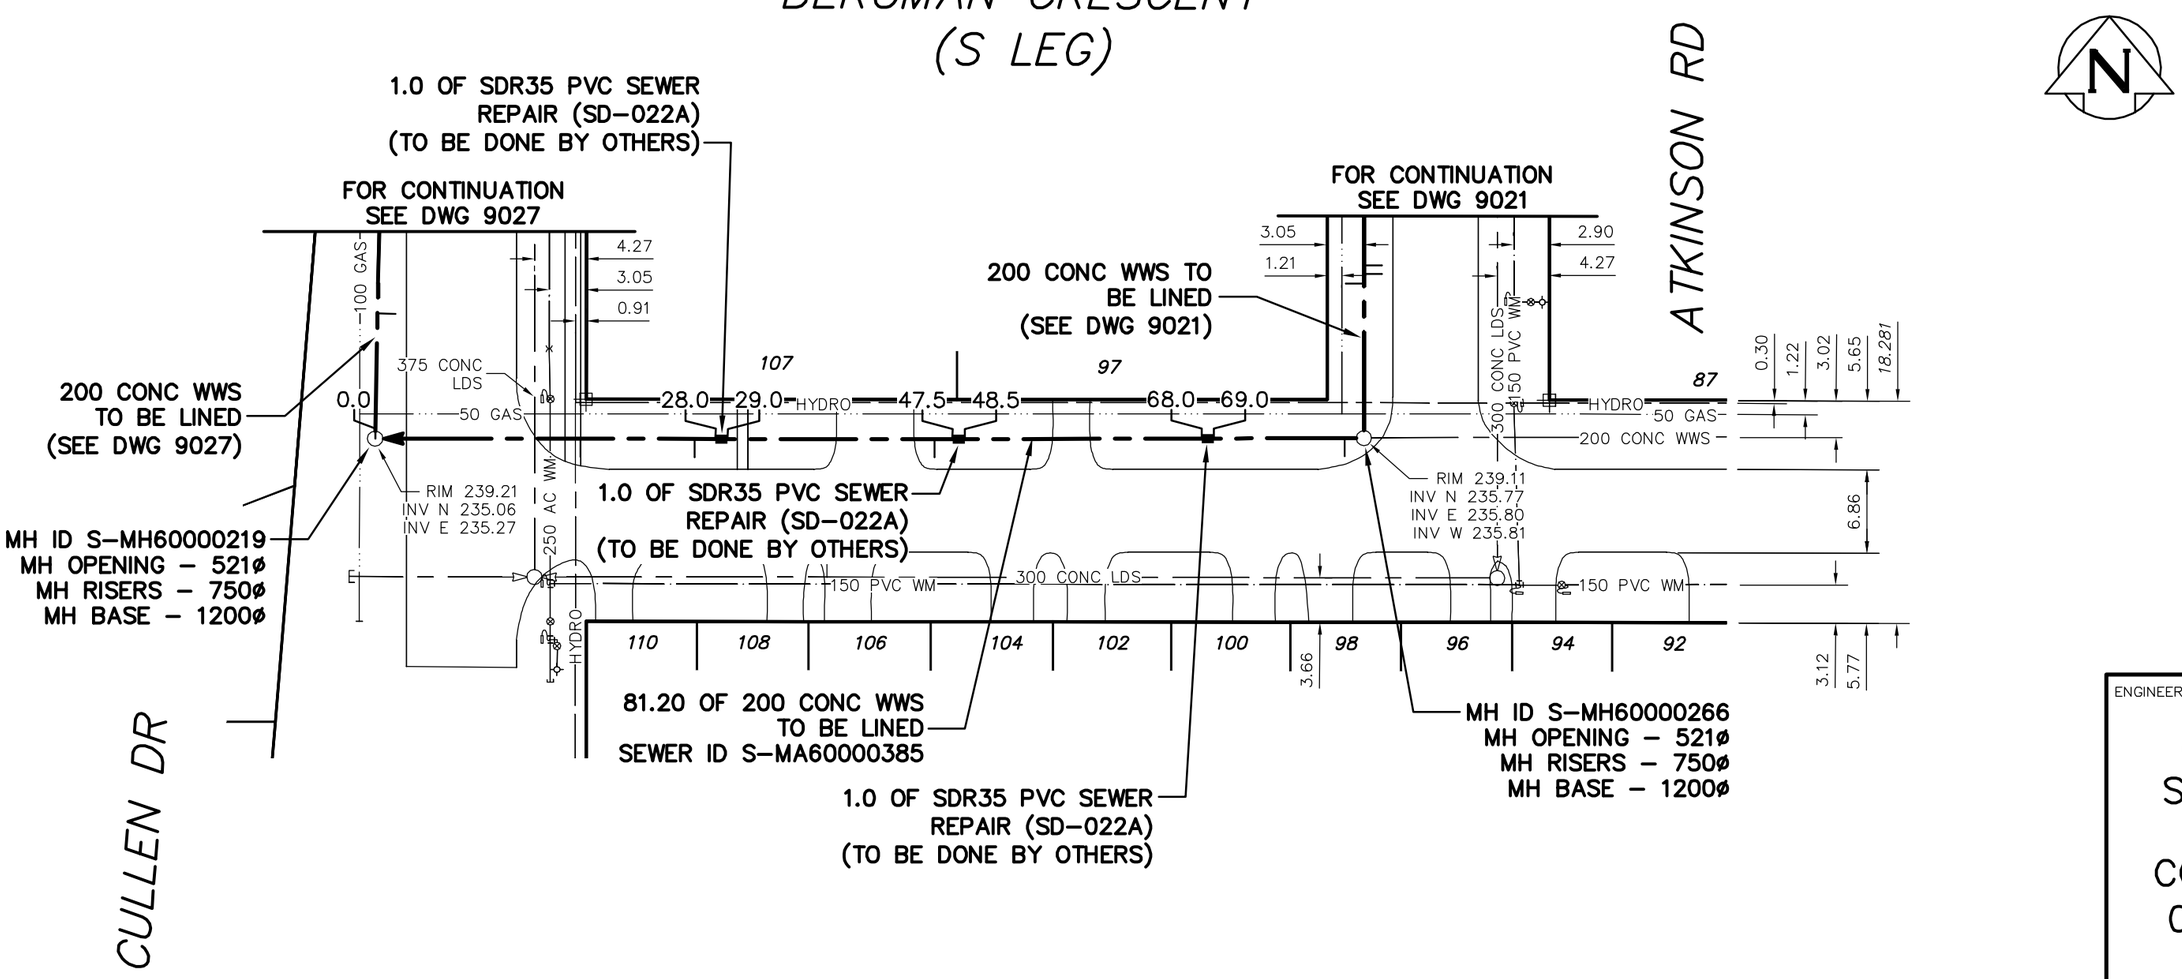

SEWER JUNCTION INFORMATION FROM SEWER VIDEO INSPECTION SEWER ID S-MA60000385				
DISTANCE FROM MH ID S-MH60000266				
1.6	W	100ø	SOUTH	CNI
* REVERSAL REQUIRED *				

SEWER JUNCTION INFORMATION FROM SEWER VIDEO INSPECTION SEWER ID S-MA60000385				
DISTANCE FROM MH ID S-MH60000219				
16.9	E	100ø	SOUTH	CN
26.3	E	100ø	SOUTH	JN
46.0	E	100ø	SOUTH	CNI
* REVERSAL REQUIRED *				

ENGINEER'S SEAL

ORIGINAL SIGNED BY S.R.J. COURNOYER 09/09/28

METRIC
WHOLE NUMBERS INDICATE MILLIMETRES
DECIMALIZED NUMBERS INDICATE METRES

BID OPPORTUNITY: 567-2009
FILENAME : 9026.dwg
PLOT DATE : 2009 09 28

B.M. ELEV. | FIELD BOOK #:
POSTED TO LBIS

NO.	REVISIONS	DATE	BY

CITY OF WINNIPEG
WATER AND WASTE
ENGINEERING DIVISION

DESIGNED BY	SC	CHECKED BY	SC
DRAWN BY	CJH	APPROVED BY	KZ
HOR. SCALE	1:500	RELEASED FOR CONSTRUCTION	
VERTICAL			
DATE	2009 09 25	DATE	

Winnipeg
THE CITY OF WINNIPEG
WATER AND WASTE DEPARTMENT

2009 SEWER RENEWALS BY CIPP LININGS, CONTRACT 15
BERGMAN CRESCENT (S LEG)
MH AT ATKINSON ROAD TO MH AT CULLEN DRIVE

SHEET 6 OF 45
CITY DRAWING NUMBER
9026