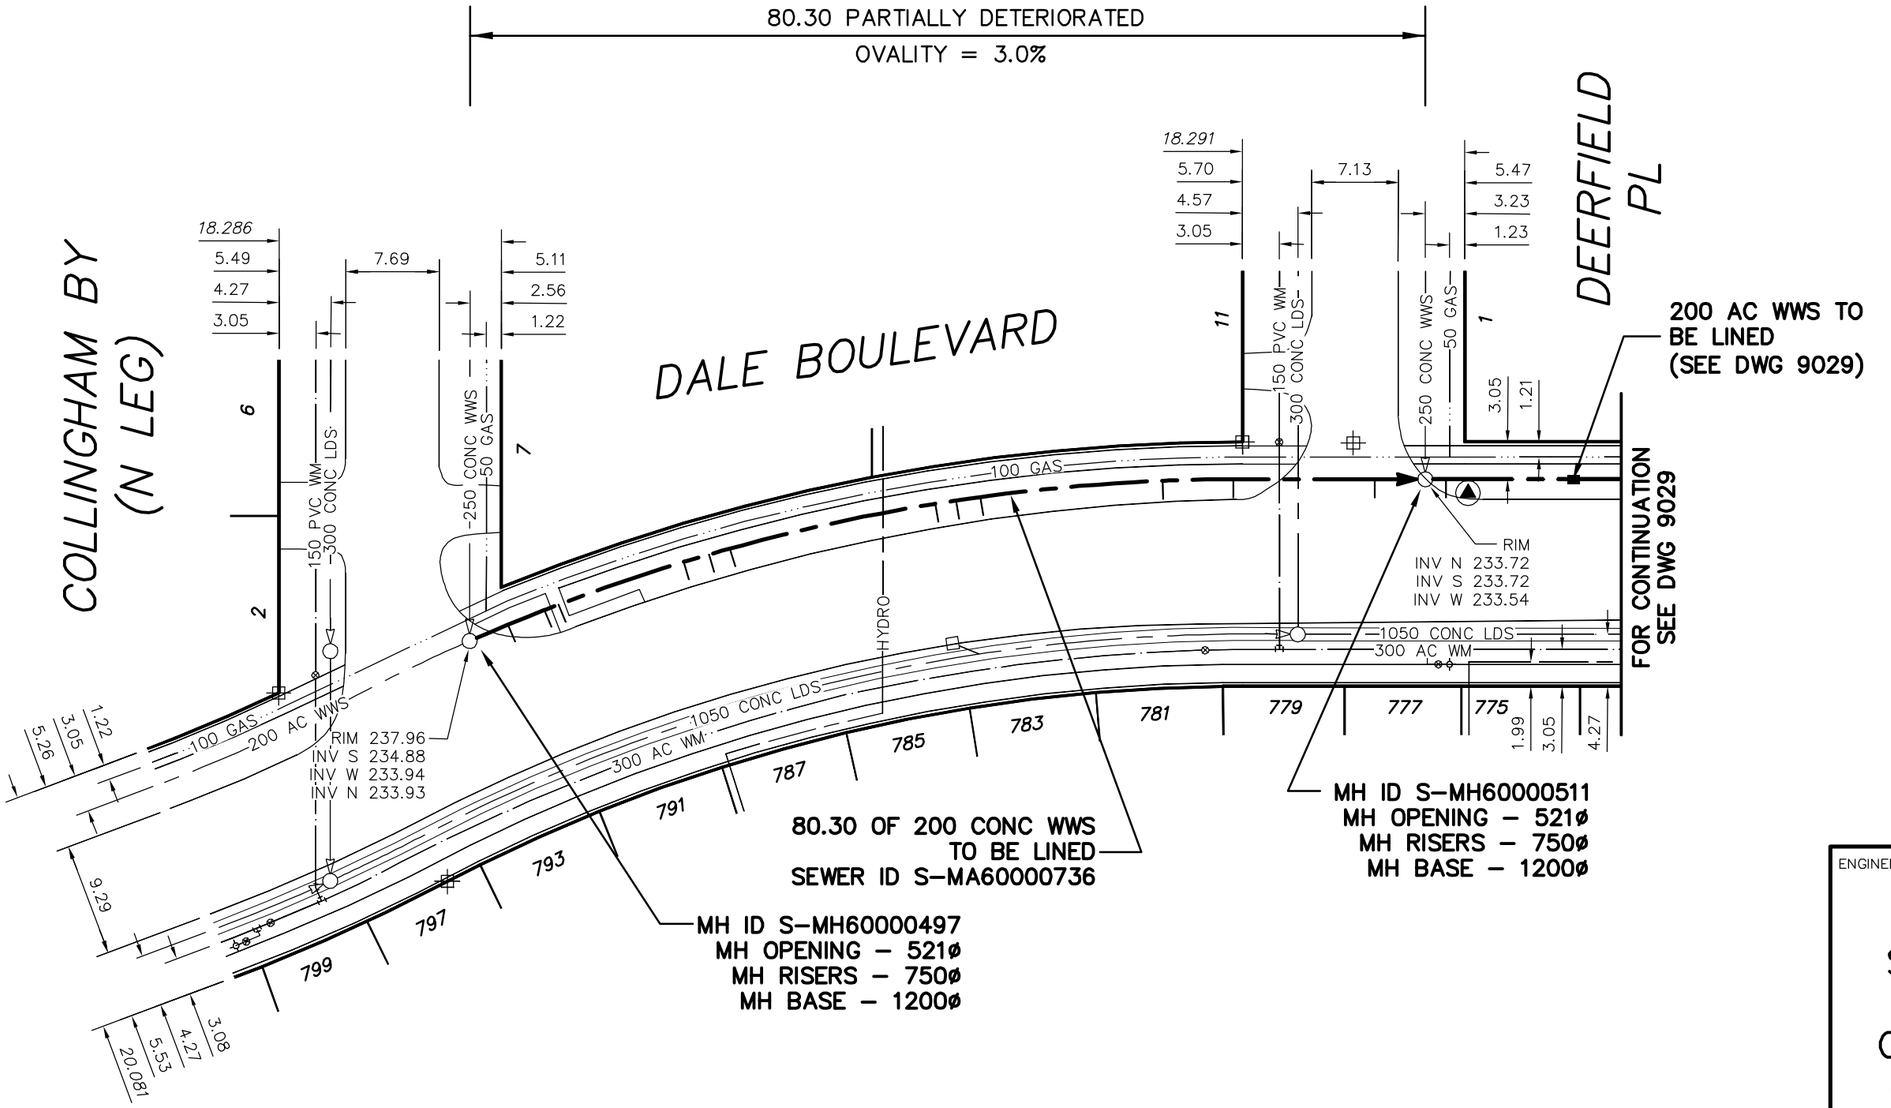

SEWER JUNCTION INFORMATION FROM SEWER VIDEO INSPECTION SEWER ID S-MA60000736				
DISTANCE FROM MH ID S-MH60000497				
3.4	N	150ø	EAST	JN
6.6	N	150ø	EAST	CNI
8.0	N	150ø	EAST	CN
18.8	N	150ø	EAST	JN
20.9	N	150ø	EAST	CN
22.6	N	150ø	EAST	CN
40.5	N	150ø	EAST	CN

SEWER JUNCTION INFORMATION FROM SEWER VIDEO INSPECTION SEWER ID S-MA60000736				
DISTANCE FROM MH ID S-MH60000497				
41.9	N	150ø	EAST	JN
43.7	N	150ø	EAST	CX
58.7	N	150ø	EAST	CN
64.8	N	150ø	EAST	JN
76.1	N	150ø	EAST	CN

ENGINEER'S SEAL

ORIGINAL SIGNED BY S.R.J. COURNOYER 09/09/28

METRIC
WHOLE NUMBERS INDICATE MILLIMETRES
DECIMALIZED NUMBERS INDICATE METRES

BID OPPORTUNITY: 567-2009
FILENAME : 9028.dwg
PLOT DATE : 2009 09 28

B.M. ELEV. | FIELD BOOK #
POSTED TO LBIS
NO. REVISIONS | DATE | BY

CITY OF WINNIPEG
WATER AND WASTE
ENGINEERING DIVISION

DESIGNED BY SC | CHECKED BY SC
DRAWN BY CJH | APPROVED BY KZ
HOR. SCALE 1:500 | RELEASED FOR CONSTRUCTION
VERTICAL
DATE 2009 09 25 | DATE

Winnipeg
THE CITY OF WINNIPEG
WATER AND WASTE DEPARTMENT

2009 SEWER RENEWALS
BY CIPP LININGS, CONTRACT 15
DALE BOULEVARD
MH AT COLLINGHAM BAY (N LEG) TO MH AT DEERFIELD PLACE

SHEET 8 OF 45
CITY DRAWING NUMBER
9028