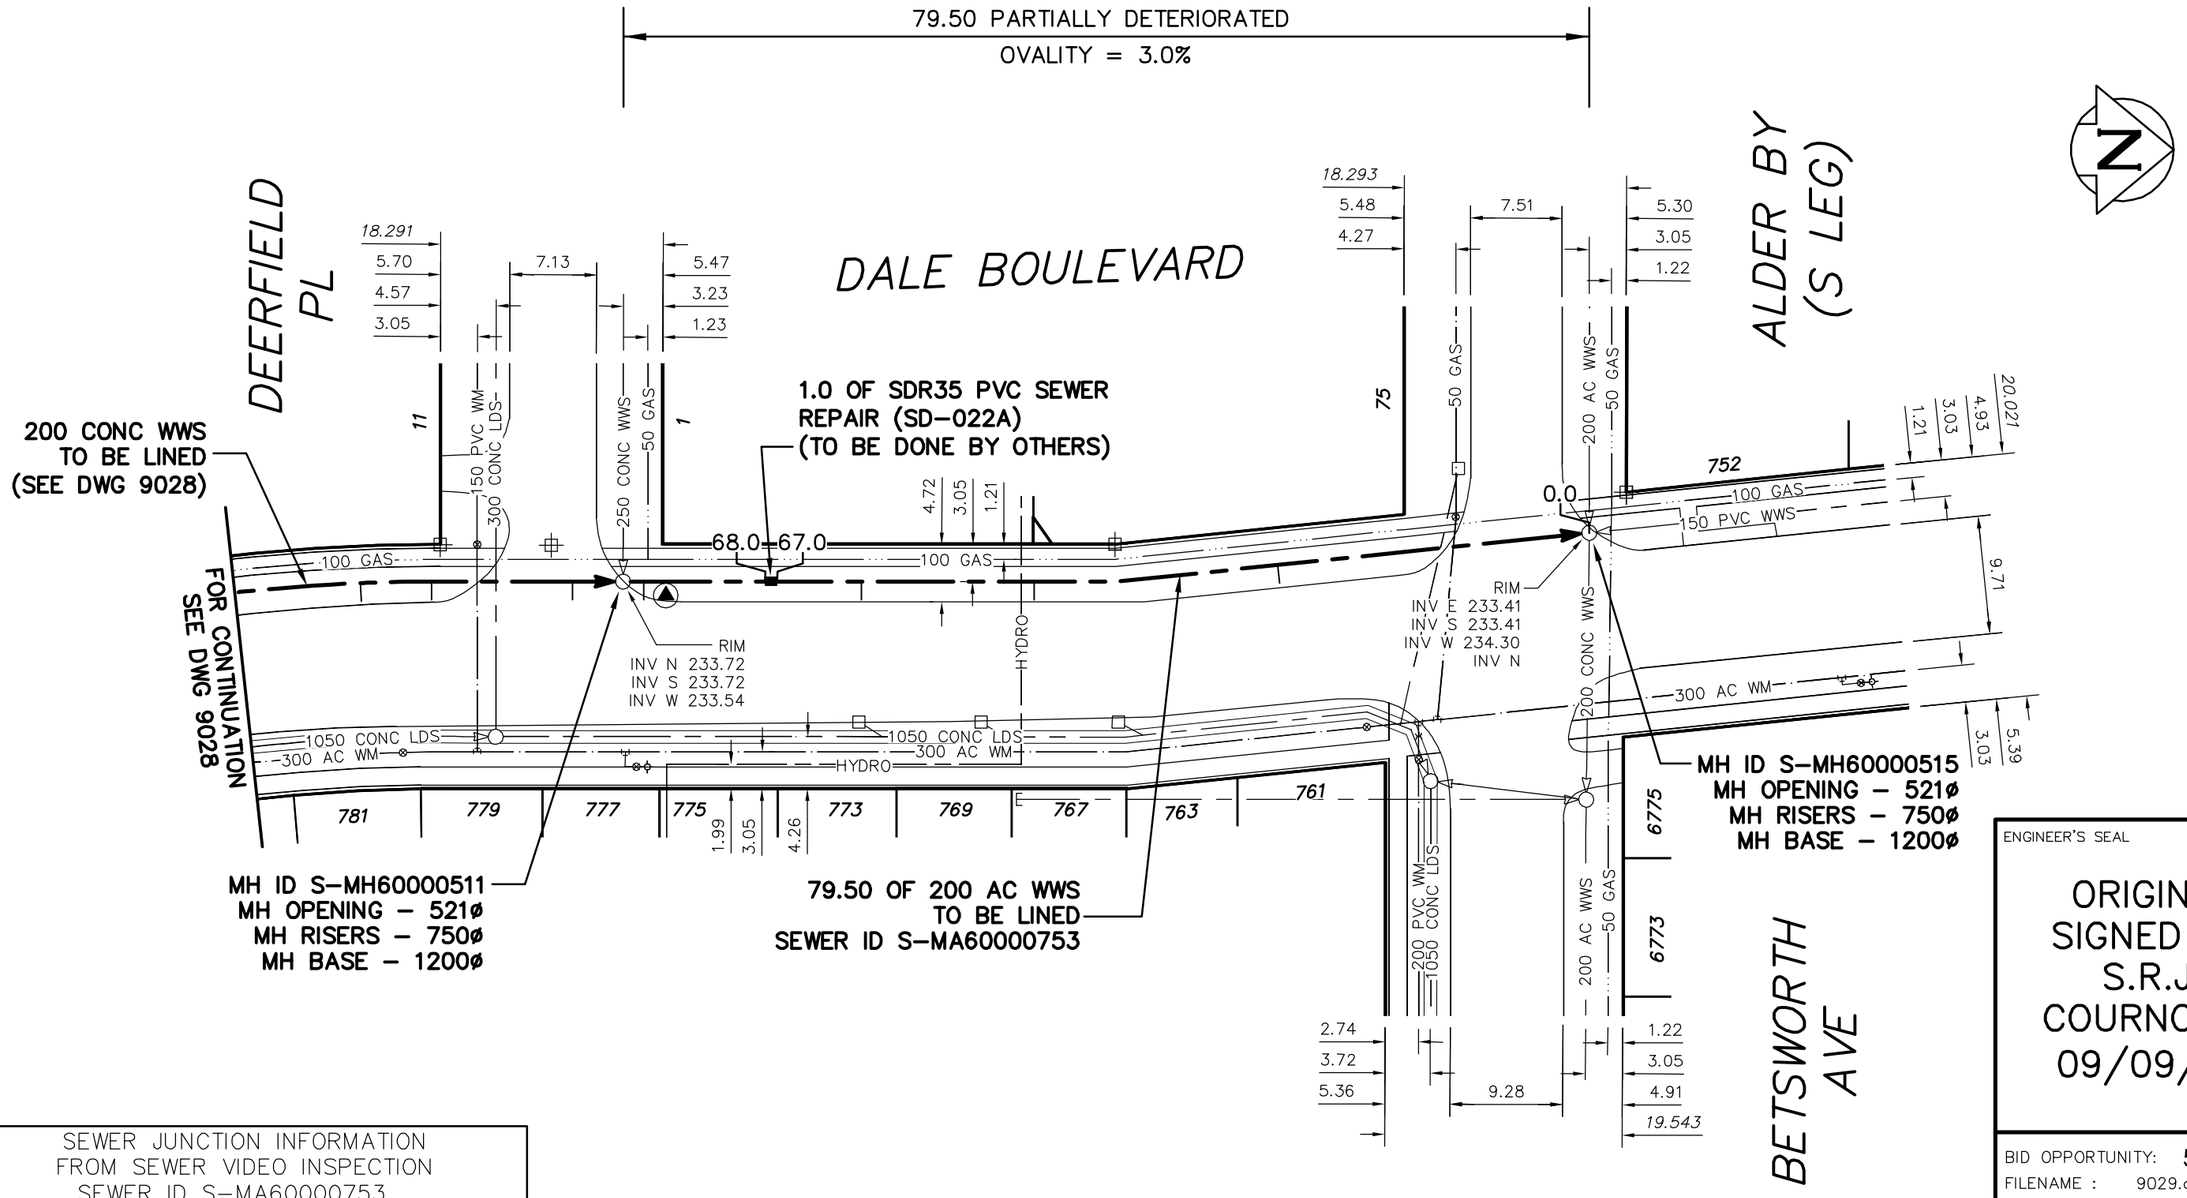

SEWER JUNCTION INFORMATION FROM SEWER VIDEO INSPECTION SEWER ID S-MA60000753				
DISTANCE FROM MH ID S-MH60000511				
1.7	N	150ø	EAST	CNI
19.6	N	150ø	EAST	CN
33.8	N	150ø	EAST	CNI
52.9	N	150ø	EAST	CNI

METRIC

WHOLE NUMBERS INDICATE MILLIMETRES
DECIMALIZED NUMBERS INDICATE METRES

ENGINEER'S SEAL

ORIGINAL SIGNED BY S.R.J. COURNOYER 09/09/28

BID OPPORTUNITY: 567-2009
FILENAME : 9029.dwg
PLOT DATE : 2009 09 28

B.M. ELEV.	FIELD BOOK #		
POSTED TO LBIS			
NO.	REVISIONS	DATE	BY

CITY OF WINNIPEG
WATER AND WASTE
ENGINEERING DIVISION

DESIGNED BY	SC	CHECKED BY	SC
DRAWN BY	CJH	APPROVED BY	KZ
HOR. SCALE	1:500	RELEASED FOR CONSTRUCTION	
VERTICAL			
DATE	2009 09 25	DATE	

Winnipeg

THE CITY OF WINNIPEG
WATER AND WASTE DEPARTMENT

2009 SEWER RENEWALS
BY CIPP LININGS, CONTRACT 15
DALE BOULEVARD
MH AT DEERFIELD PLACE TO MH AT ALDER BAY (S LEG)

SHEET 9 OF 45

CITY DRAWING NUMBER

9029