80.20 PARTIALLY DETERIORATED
OVALITY = 3.0%

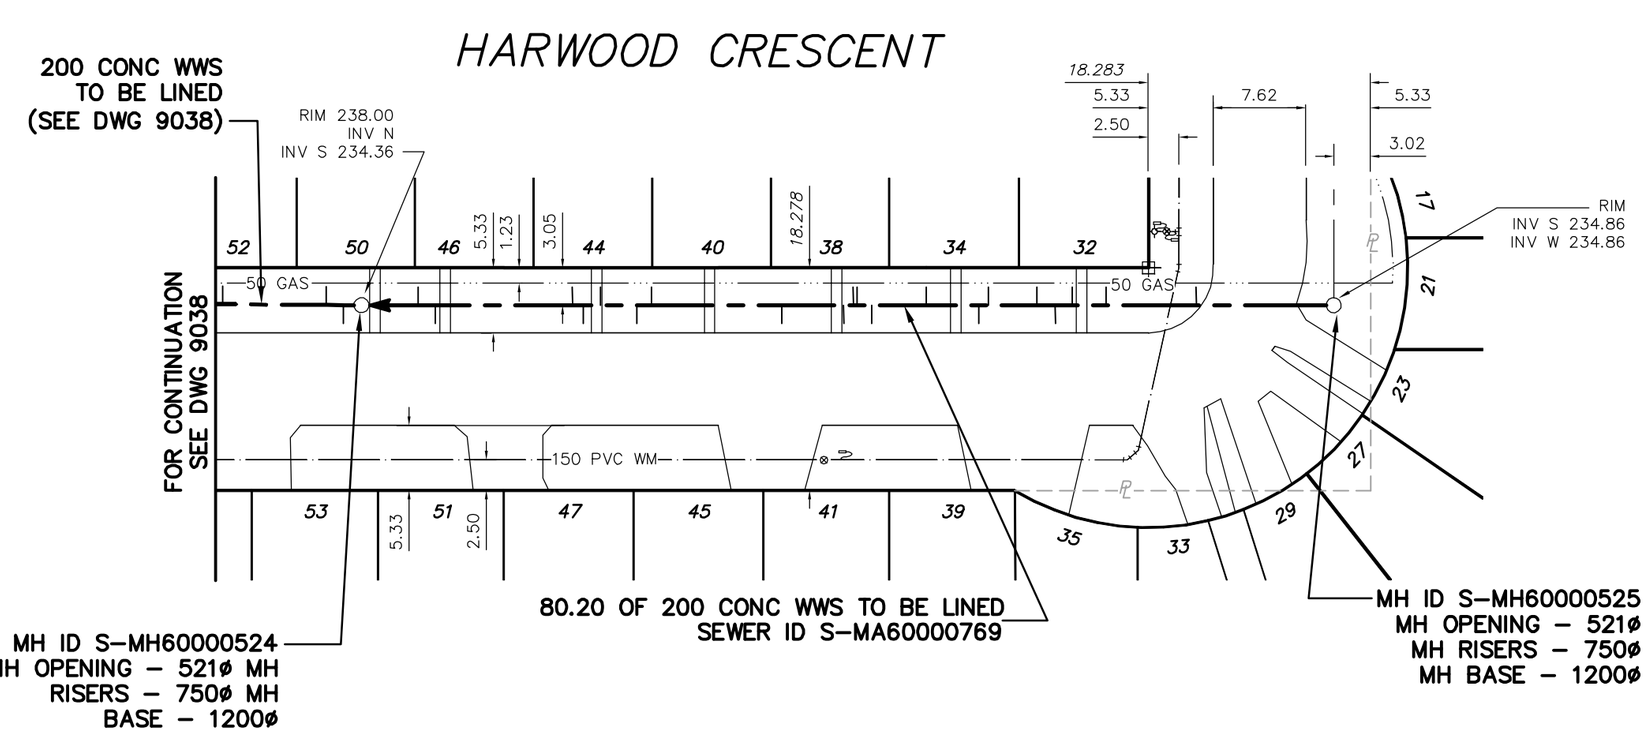

SEWER JUNCTION INFORMATION FROM SEWER VIDEO INSPECTION SEWER ID S-MA60000769				
DISTANCE FROM MH ID S-MH60000525				
11.30	S	150ø	WEST	CN
18.70	S	150ø	WEST	CN
21.50	S	150ø	WEST	CN
22.90	S	150ø	EAST	CN
24.40	S	150ø	WEST	CN
28.40	S	150ø	WEST	CN
29.20	S	150ø	EAST	CN
33.50	S	150ø	WEST	CN
38.00	S	150ø	EAST	CN
39.20	S	150ø	WEST	CN

SEWER JUNCTION INFORMATION FROM SEWER VIDEO INSPECTION SEWER ID S-MA60000769				
DISTANCE FROM MH ID S-MH60000525				
39.50	S	150ø	WEST	CN
40.30	S	150ø	EAST	CN
45.40	S	150ø	EAST	CN
56.10	S	150ø	TOP	CN
57.30	S	150ø	EAST	CN
60.30	S	150ø	WEST	CN
61.70	S	150ø	EAST	CN
62.60	S	150ø	WEST	CN
73.90	S	150ø	EAST	CN
75.30	S	150ø	WEST	CN

METRIC
WHOLE NUMBERS INDICATE MILLIMETRES
DECIMALIZED NUMBERS INDICATE METRES

ENGINEER'S SEAL

ORIGINAL
SIGNED BY
S.R.J.
COURNOYER
09/09/28

BID OPPORTUNITY: 567-2009
FILENAME : 9037.dwg
PLOT DATE : 2009 09 28

B.M. ELEV.	FIELD BOOK #		
POSTED TO LBIS			
NO.	REVISIONS	DATE	BY

CITY OF WINNIPEG
WATER AND WASTE
ENGINEERING DIVISION

DESIGNED BY	SC	CHECKED BY	SC
DRAWN BY	WKT/CJH	APPROVED BY	KZ
HOR. SCALE	1:500	RELEASED FOR CONSTRUCTION	
VERTICAL			
DATE	2009 09 25	DATE	

Winnipeg
THE CITY OF WINNIPEG
WATER AND WASTE DEPARTMENT

2009 SEWER RENEWALS
BY CIPP LININGS, CONTRACT 15
HARWOOD CRESCENT
2ND MH N OF RANNOCK AVENUE TO
1ST MH N OF RANNOCK AVENUE

SHEET 17 OF 45
CITY DRAWING NUMBER
9037