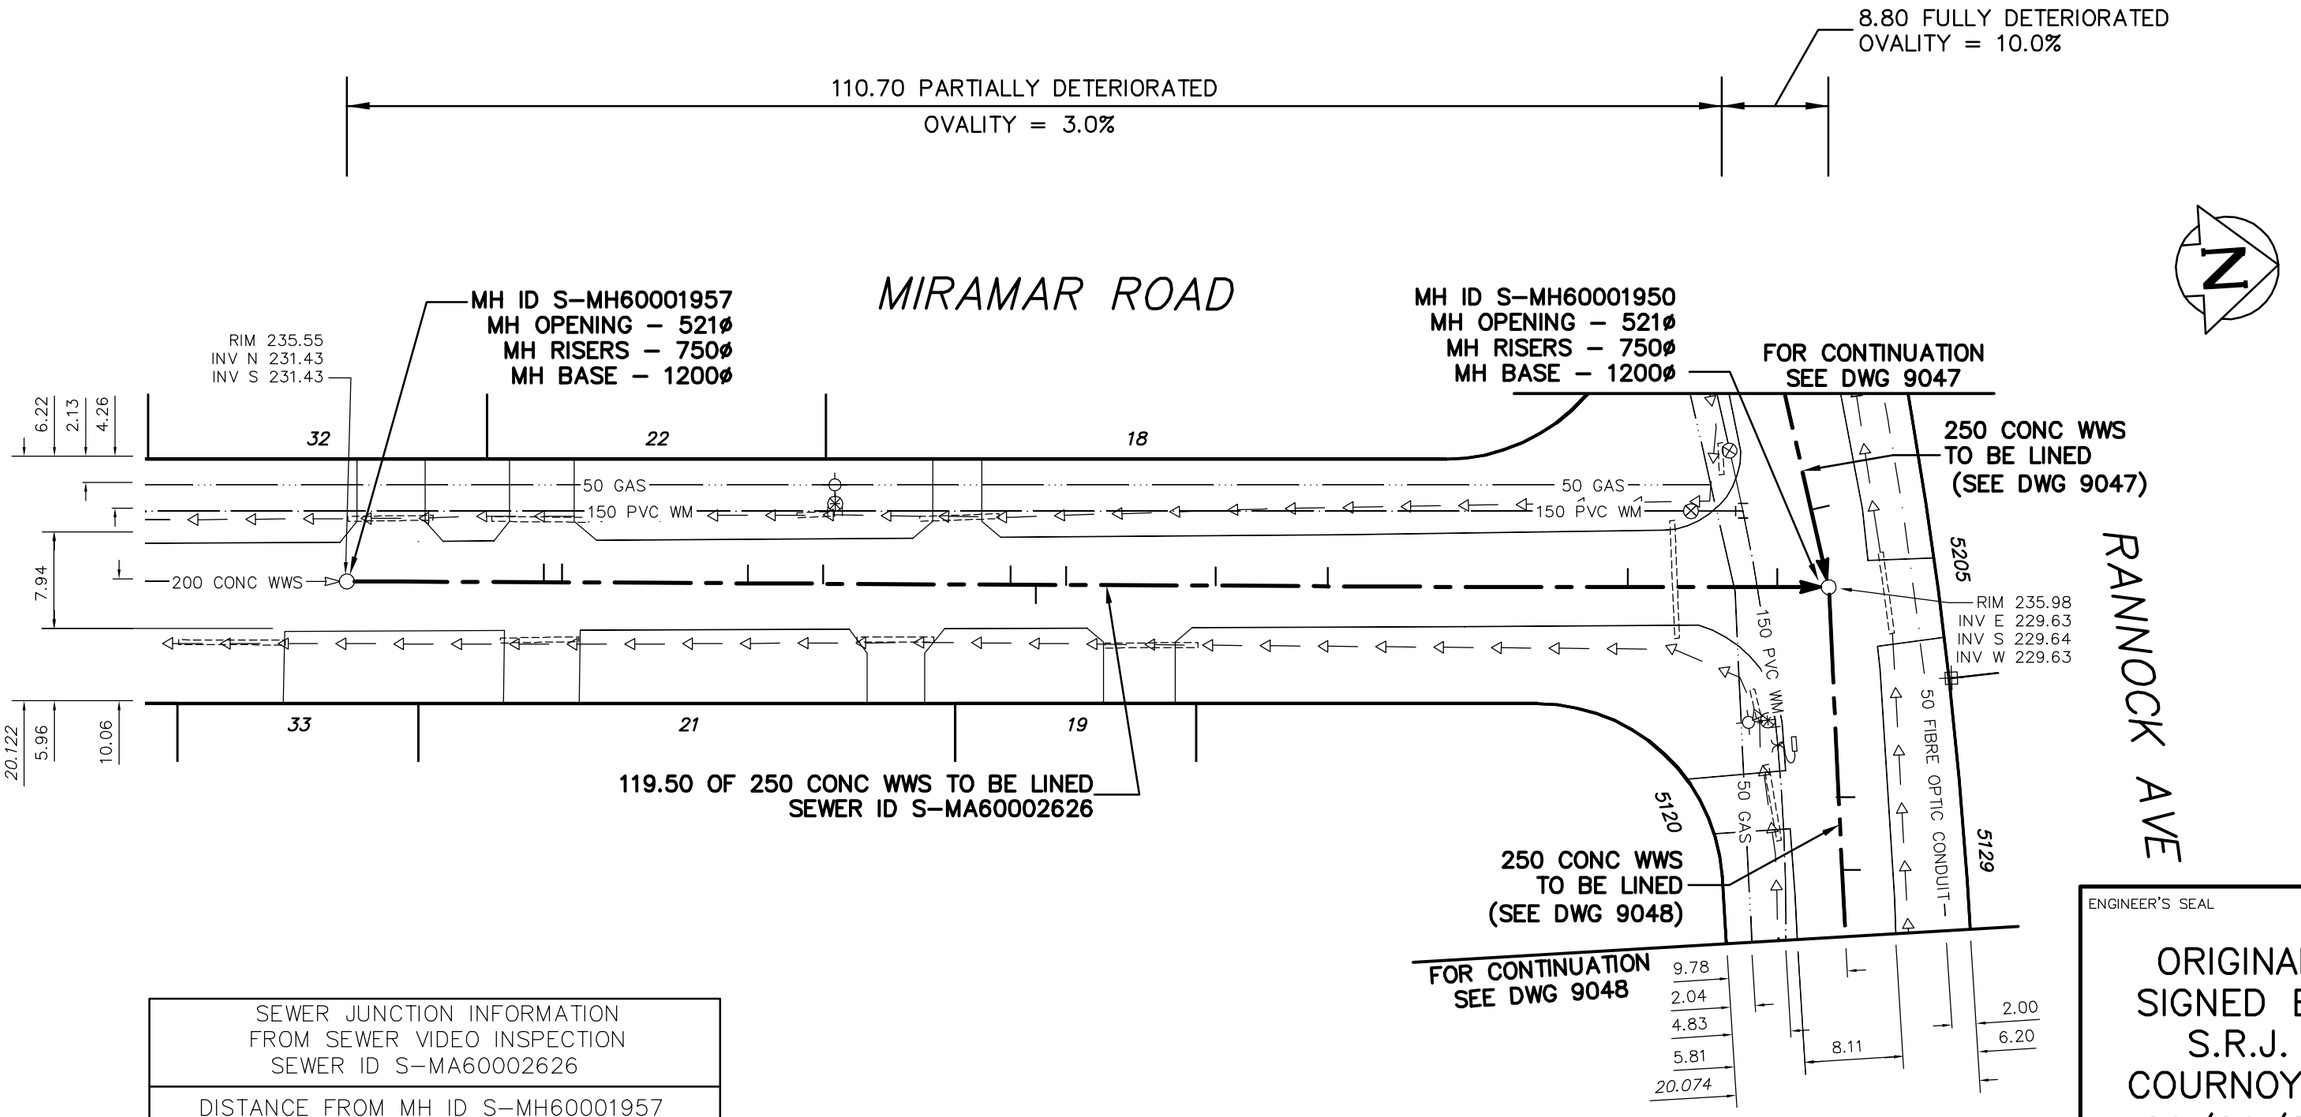


| SEWER JUNCTION INFORMATION FROM SEWER VIDEO INSPECTION SEWER ID S–MA60002626 | | | | |
|---|---|---|---|---|
| DISTANCE FROM MH ID S–MH60001957 | | | | |
| 16.20 | N | 100ø | WEST | JN |
| 17.70 | N | 100ø | WEST | JN |
| 33.00 | N | 100ø | WEST | JN |
| 39.20 | N | 100ø | EAST | JN |
| 54.60 | N | 100ø | EAST | JN |
| 56.70 | N | 100ø | WEST | JN |
| 59.20 | N | 100ø | WEST | JN |
| 71.50 | N | 100ø | WEST | JN |
| 80.70 | N | 100ø | EAST | JN |
| 105.40 | N | 100ø | EAST | JN |
| 117.70 | N | 100ø | WEST | JN |

METRIC

WHOLE NUMBERS INDICATE MILLIMETRES
DECIMALIZED NUMBERS INDICATE METRES

ENGINEER'S SEAL

ORIGINAL SIGNED BY S.R.J. COURNOYER 09/09/28

BID OPPORTUNITY: 567–2009
FILENAME : 9041.dwg
PLOT DATE : 2009 09 28

| B.M. ELEV. | FIELD BOOK # | | |
|---|---|---|---|
| POSTED TO LBIS | | | |
| NO. | REVISIONS | DATE | BY |

CITY OF WINNIPEG
WATER AND WASTE
ENGINEERING DIVISION

| | | | |
|---|---|---|---|
| DESIGNED BY | SC | CHECKED BY | SC |
| DRAWN BY | WKT/CJH | APPROVED BY | KZ |
| HOR. SCALE | 1:500 | RELEASED FOR CONSTRUCTION | |
| VERTICAL | | | |
| DATE | 2009 09 25 | DATE | |

Winnipeg

THE CITY OF WINNIPEG
WATER AND WASTE DEPARTMENT

2009 SEWER RENEWALS
BY CIPP LININGS, CONTRACT 15
MIRAMAR ROAD
1ST MH S RANNOCK AVENUE TO MH AT RANNOCK AVENUE

SHEET 21 OF 45

CITY DRAWING NUMBER

9041