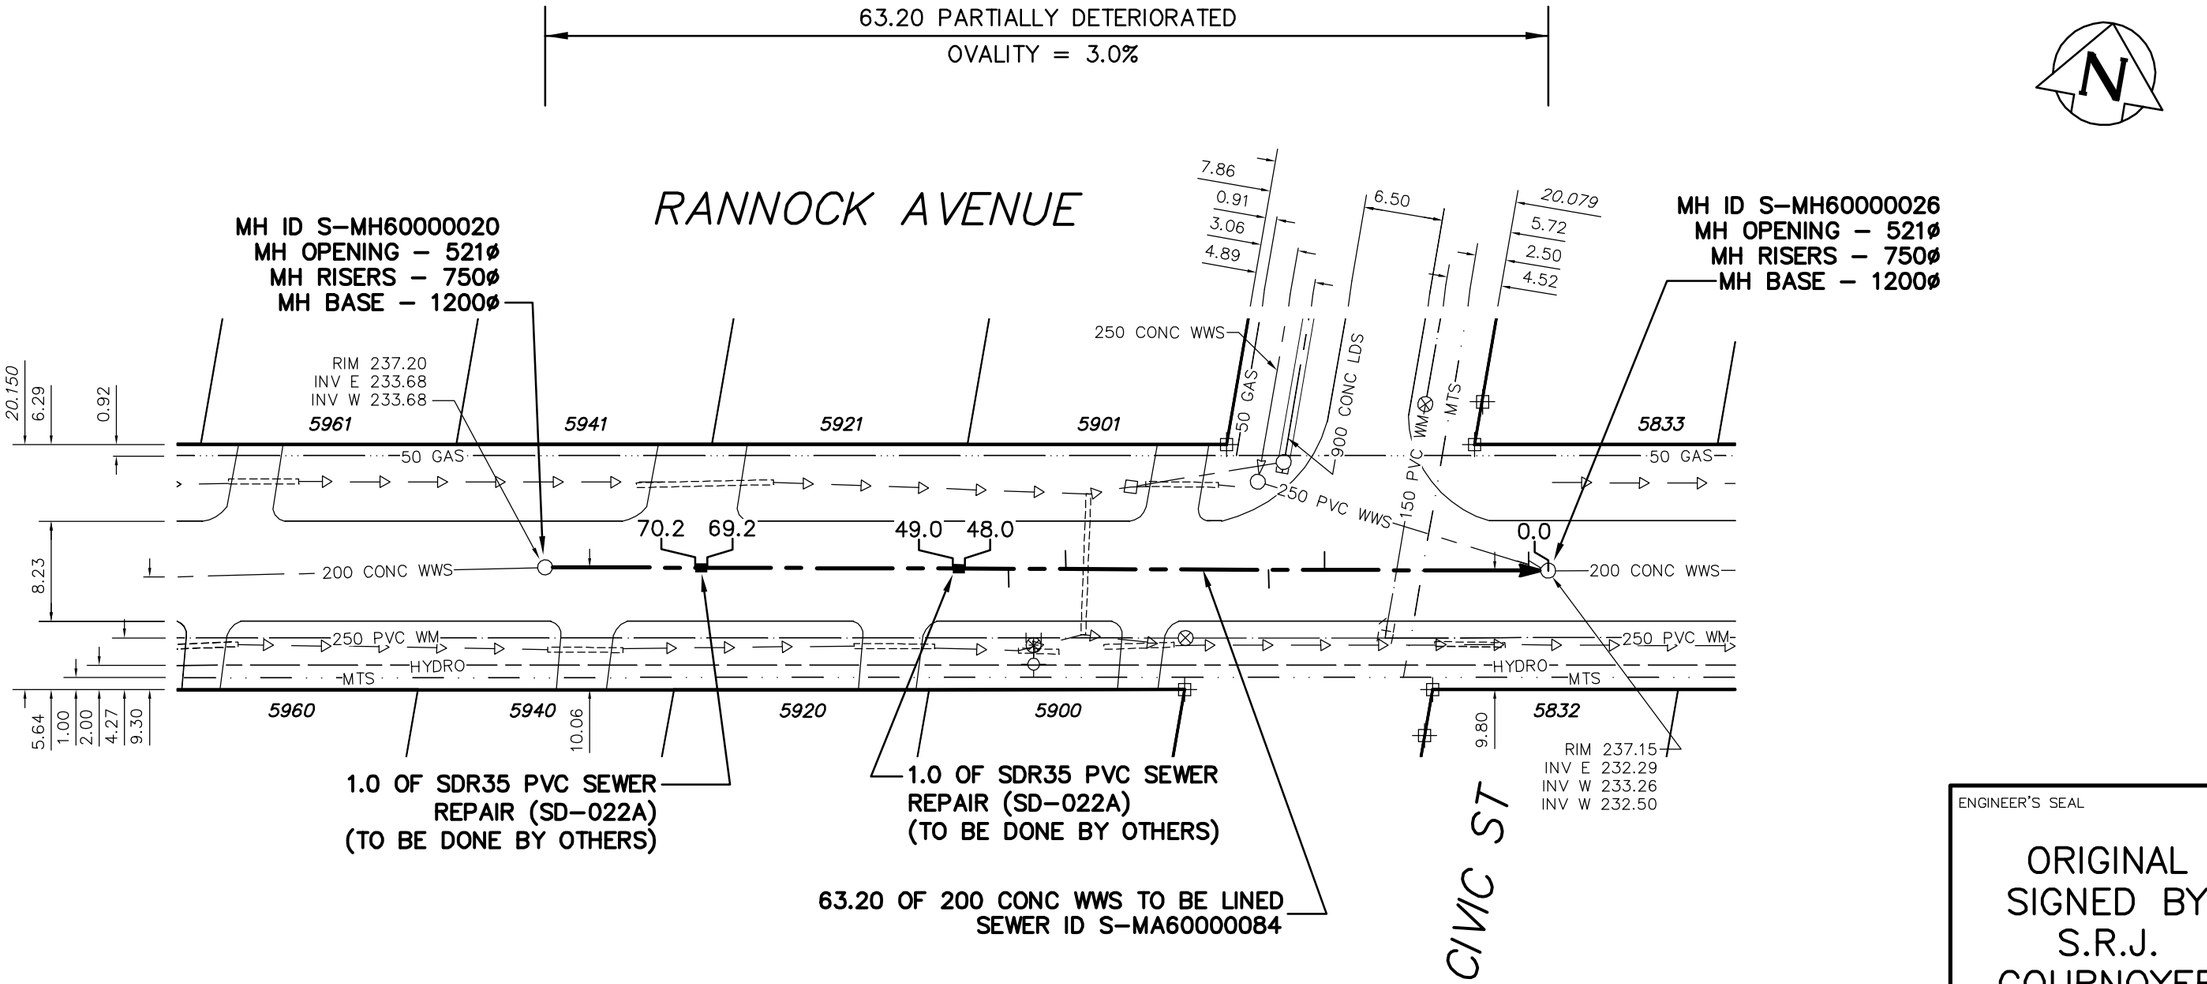

SEWER JUNCTION INFORMATION FROM SEWER VIDEO INSPECTION SEWER ID S-MA60000084				
DISTANCE FROM MH ID S-MH60000026				
1.60	S	200ø	BOTTOM	JN
18.40	S	150ø	NORTH	CN
23.00	S	150ø	SOUTH	CN
39.70	S	150ø	NORTH	CN
44.40	S	150ø	SOUTH	CN

METRIC

WHOLE NUMBERS INDICATE MILLIMETRES
DECIMALIZED NUMBERS INDICATE METRES

ENGINEER'S SEAL

ORIGINAL SIGNED BY S.R.J. COURNOYER 09/09/28

BID OPPORTUNITY: 567-2009
FILENAME : 9045.dwg
PLOT DATE : 2009 09 28

B.M. ELEV. | FIELD BOOK #

POSTED TO LBIS

NO.	REVISIONS	DATE	BY

CITY OF WINNIPEG
WATER AND WASTE
ENGINEERING DIVISION

DESIGNED BY	SC	CHECKED BY	SC
DRAWN BY	CJH/WKT	APPROVED BY	KZ
HOR. SCALE	1:500	RELEASED FOR CONSTRUCTION	
VERTICAL			
DATE	2009 09 25	DATE	

Winnipeg

THE CITY OF WINNIPEG
WATER AND WASTE DEPARTMENT

2009 SEWER RENEWALS
BY CIPP LININGS, CONTRACT 15
RANNOCK AVENUE
1ST MH W OF CIVIC STREET TO 1ST MH E OF CIVIC STREET

SHEET 25 OF 45

CITY DRAWING NUMBER
9045