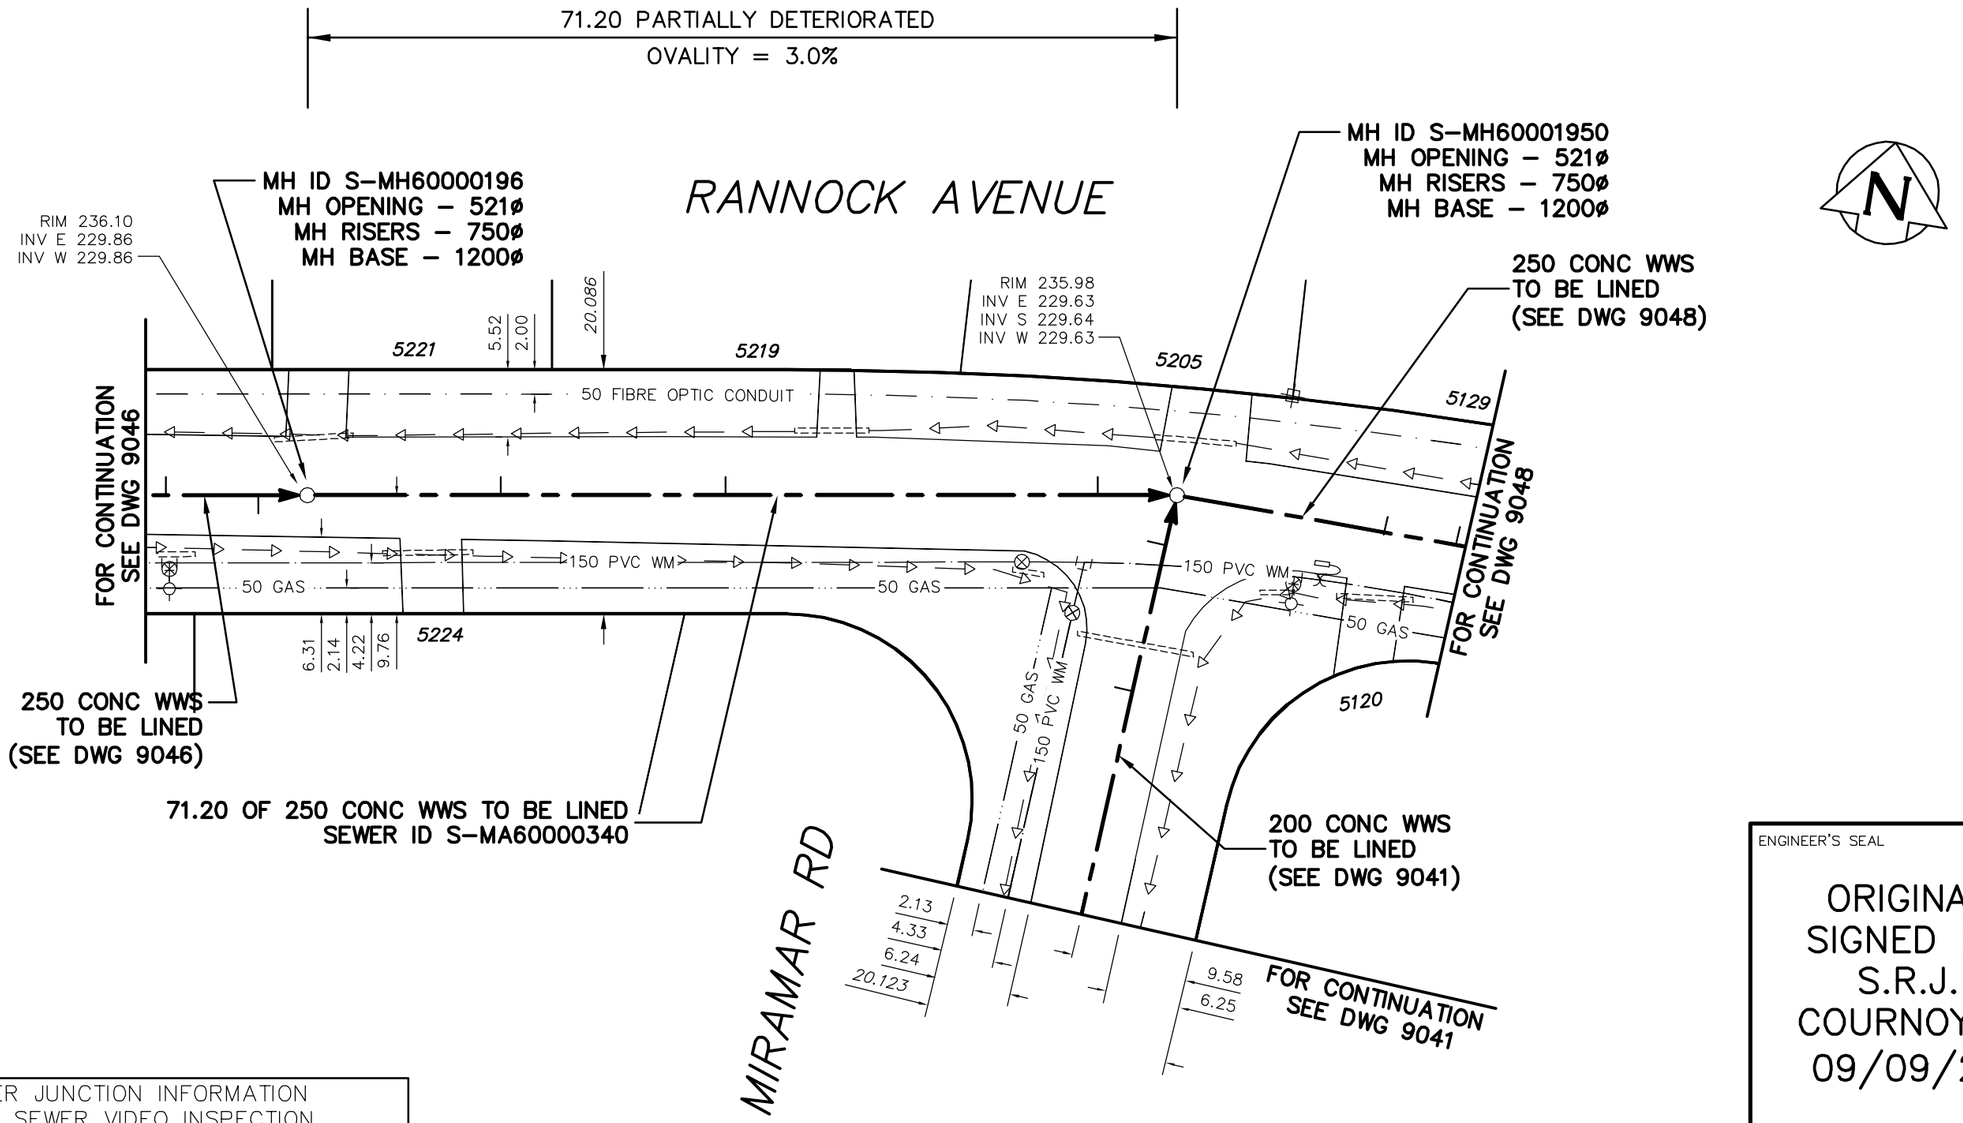

SEWER JUNCTION INFORMATION FROM SEWER VIDEO INSPECTION SEWER ID S-MA60000340				
DISTANCE FROM MH ID S-MH60000196				
15.90	E	100ø	TOP	JN
34.40	E	100ø	TOP	JN
65.00	E	100ø	TOP	JN

METRIC

WHOLE NUMBERS INDICATE MILLIMETRES
DECIMALIZED NUMBERS INDICATE METRES

ENGINEER'S SEAL

ORIGINAL SIGNED BY S.R.J. COURNOYER 09/09/28

BID OPPORTUNITY: 567-2009
FILENAME : 9047.dwg
PLOT DATE : 2009 09 28

B.M. ELEV.	FIELD BOOK #		
POSTED TO LBIS			
NO.	REVISIONS	DATE	BY

CITY OF WINNIPEG
WATER AND WASTE
ENGINEERING DIVISION

DESIGNED BY	SC	CHECKED BY	SC
DRAWN BY	WKT/CJH	APPROVED BY	KZ
HOR. SCALE	1:500	RELEASED FOR CONSTRUCTION	
VERTICAL			
DATE	2009 09 25	DATE	

Winnipeg

THE CITY OF WINNIPEG
WATER AND WASTE DEPARTMENT

2009 SEWER RENEWALS
BY CIPP LININGS, CONTRACT 15

RANNOCK AVENUE

1ST MH W OF MIRAMAR ROAD TO MH AT MIRAMAR ROAD

SHEET 27 OF 45

CITY DRAWING NUMBER 9047