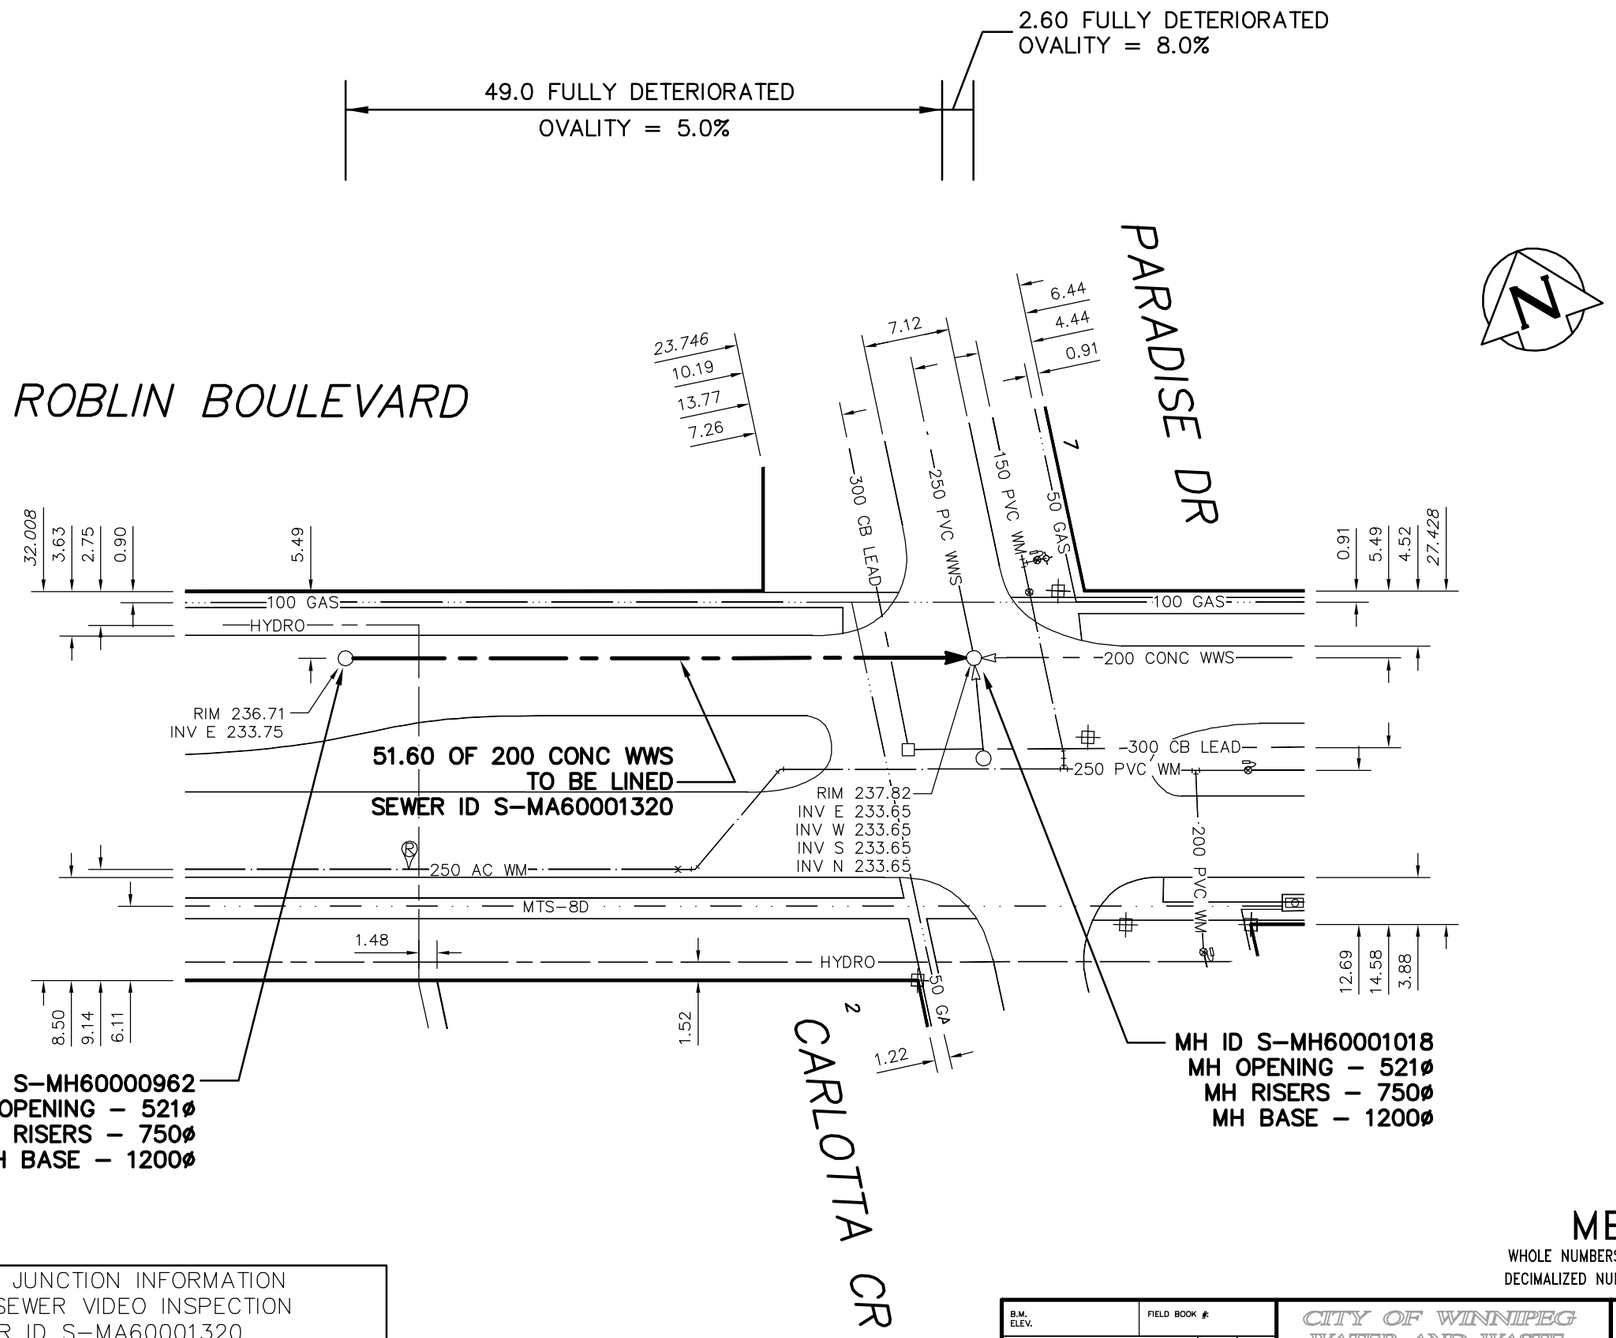

SEWER JUNCTION INFORMATION FROM SEWER VIDEO INSPECTION SEWER ID S-MA60001320
DISTANCE FROM MH ID S-MH60000962
NO JUNCTIONS

ENGINEER'S SEAL

ORIGINAL SIGNED BY S.R.J. COURNOYER 09/09/28

METRIC

WHOLE NUMBERS INDICATE MILLIMETRES
DECIMALIZED NUMBERS INDICATE METRES

BID OPPORTUNITY: 567-2009
FILENAME : 9050.dwg
PLOT DATE : 2009 09 28

B.M. ELEV. | FIELD BOOK #:
POSTED TO LBIS

NO.	REVISIONS	DATE	BY

CITY OF WINNIPEG
WATER AND WASTE
ENGINEERING DIVISION

DESIGNED BY	SC	CHECKED BY	SC
DRAWN BY	CJH	APPROVED BY	KZ
HOR. SCALE	1:500	RELEASED FOR CONSTRUCTION	
VERTICAL			
DATE	2009 09 25	DATE	

Winnipeg
THE CITY OF WINNIPEG
WATER AND WASTE DEPARTMENT

2009 SEWER RENEWALS
BY CIPP LININGS, CONTRACT 15
ROBLIN BOULEVARD
1ST MH W OF PARADISE DRIVE TO MH AT PARADISE DRIVE

SHEET 30 OF 45
CITY DRAWING NUMBER
9050