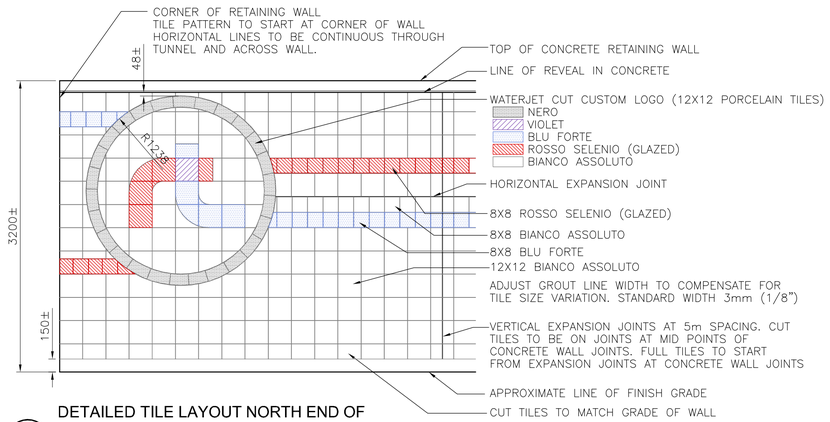

1 58|60 DETAILED TILE LAYOUT NORTH END OF WEST WALL

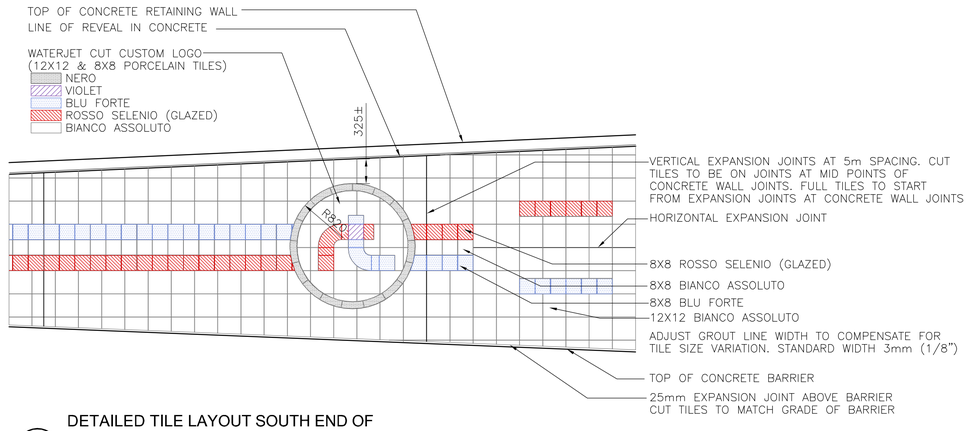

2 58|60 DETAILED TILE LAYOUT SOUTH END OF WEST WALL

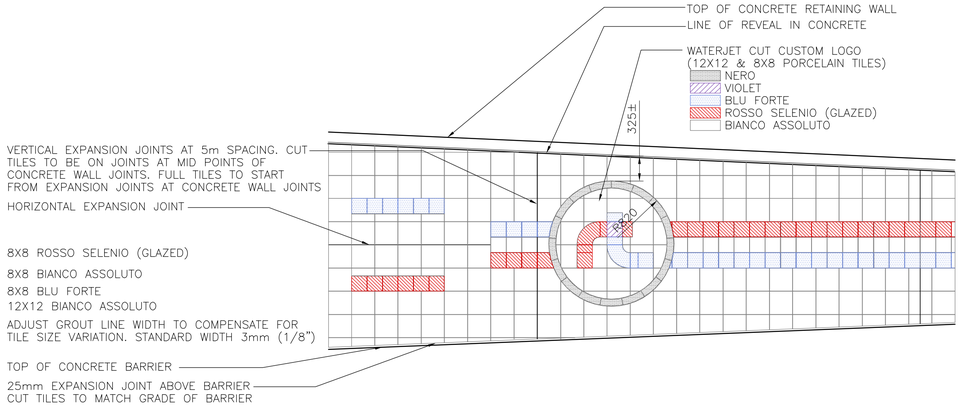

3 59|60 DETAILED TILE LAYOUT SOUTH END OF EAST WALL

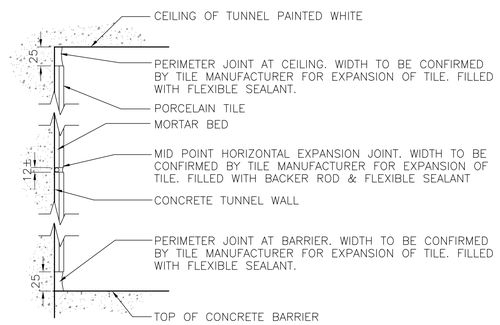

JOINT SIZE AND CONSTRUCTION TO BE CONFIRMED WITH LATEST VERSION OF THE TERRAZZO, TILE AND MARBLE ASSOCIATION OF CANADA SPECIFICATION AND GUIDES FOR INSTALLATION

4 58|60 HORIZONTAL EXPANSION JOINTS (TYP)

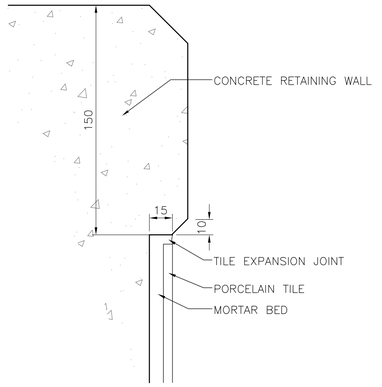

5 58|60 TILE ON RETAINING WALL AT REVEAL

LOCATION UNDERGROUND STRUCTURES APPROVED

SUPV. U/G STRUCTURES COMMITTEE — DATE

NOTE:
LOCATION OF UNDERGROUND STRUCTURES AS SHOWN ARE BASED ON THE BEST INFORMATION AVAILABLE, BUT NO GUARANTEE IS GIVEN THAT ALL EXISTING UTILITIES ARE SHOWN OR THAT THE GIVEN LOCATIONS ARE EXACT. CONFIRMATION OF EXISTENCE AND EXACT LOCATION OF ALL SERVICES MUST BE OBTAINED FROM THE INDIVIDUAL UTILITIES BEFORE PROCEEDING WITH CONSTRUCTION.

B.M. BM
ELEV. ELEV

NO.	REVISIONS	DATE	BY
0	ISSUED FOR TENDER	05/10/09	JW

DESIGNED BY SR/JW
DRAWN BY JW
CHECKED BY SR
APPROVED BY BM
HOR. SCALE AS NOTED
VERTICAL
DATE 2009/10/05

McGOWAN-RUSSELL
DILLON CONSULTING

RELEASED FOR CONSTRUCTION
DATE

the manitoba association of landscape architects
JACQUELINE L. WILKIE member no. 75
ORIGINALLY STAMPED BY JACKIE WILKIE 05/10/09

CONSULTANT PROJECT NO. 08-028C

Winnipeg

THE CITY OF WINNIPEG
TRANSIT DEPARTMENT

SOUTHWEST RAPID TRANSIT CORRIDOR - STAGE 1
TRANSITWAY TUNNEL AT CN RIVERS SUBDIVISION
MILEAGE 1.38 & ASSOCIATED WORKS

TILING DETAILS

CITY DRAWING NUMBER U237-09-61
SHEET 61 OF 73
CONSULTANT DRAWING NUMBER C4-S1303-T

X:\08-028 Southwestern BRT Corridor\dwg\2009\tunnel\XP-DETAILS.dwg