WD 101-84

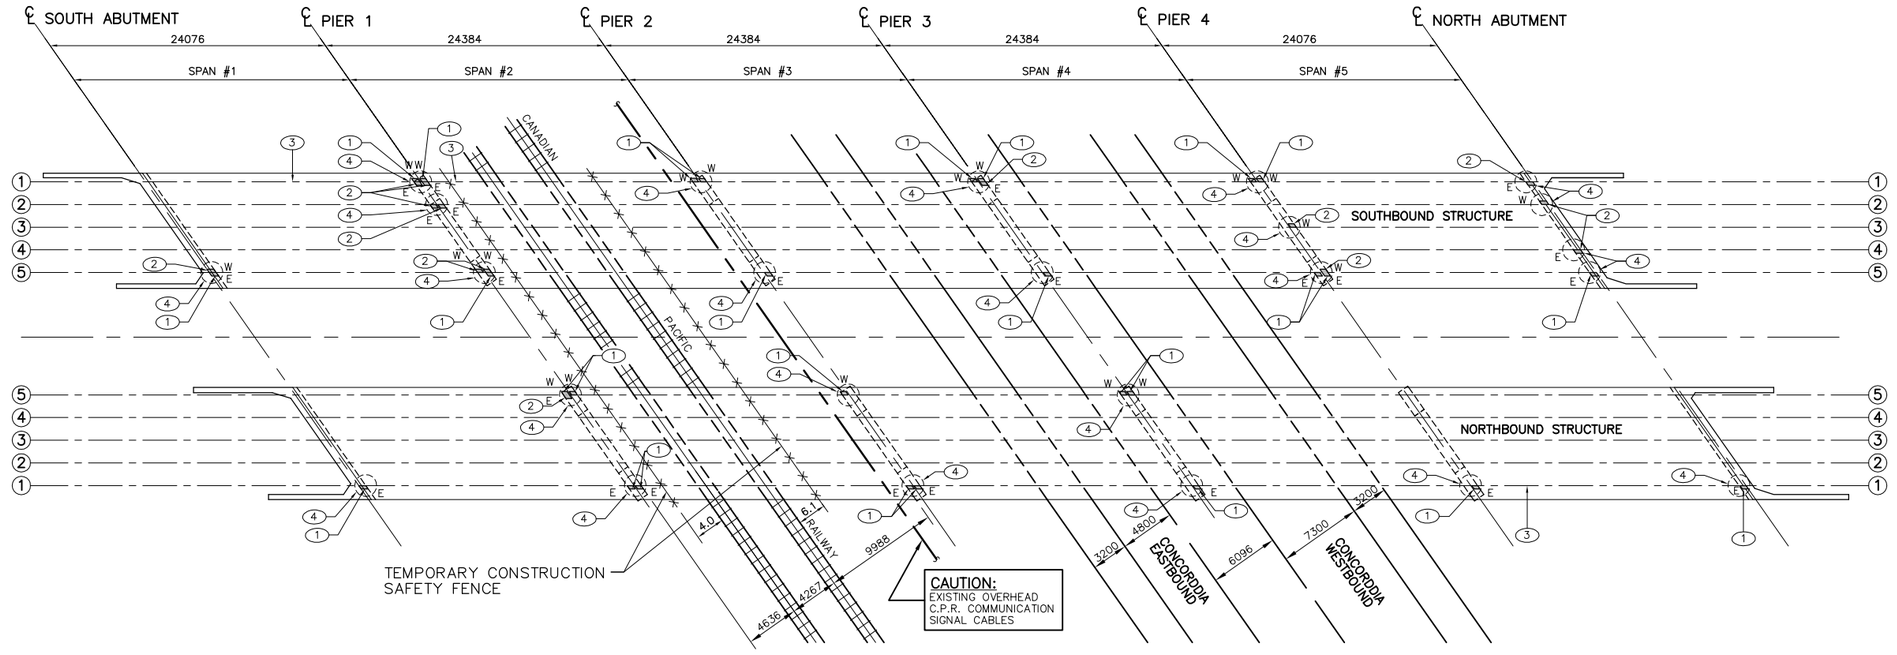

PLAN
1: 250

SCOPE OF WORK:

1. TYPE 1 GIRDER END REPAIRS – EXTERIOR FACE OF EXTERIOR GIRDERS (28 LOCATONS)
2. TYPE 2 GIRDER END REPAIRS – INTERIOR FACE OF GIRDERS (13 LOCATONS)
3. GIRDER BOTTOM FLANGE REPAIRS (3 LOCATIONS)
4. METALLIZING (24 LOCATIONS)

APEGM
Certificate of Authorization
Dillon Consulting Limited (MB)
No. 1789 Date: AUGUST 18, 2009

NO.	REVISIONS	DATE	BY
0	ISSUED FOR TENDER	08/18/09	JSB

B.M. ELEV.

DESIGNED BY: DDW
DRAWN BY: DDW
CHECKED BY: JSB
APPROVED BY:
HOR. SCALE: AS NOTED
VERTICAL: AS NOTED
DATE: JUNE 2009

DILLON CONSULTING

RELEASED FOR CONSTRUCTION
ORIGINAL SIGNED BY B.A. NEIRINCK
DATE AUG. 18, 2009

ENGINEER'S SEAL
PROVINCE OF MANITOBA
ORIGINAL STAMPED BY
J.S. BETKE
AUG. 18, 2009
Member 22412
REGISTERED PROFESSIONAL ENGINEER

CONSULTANT PROJECT NO.
091645

Winnipeg

THE CITY OF WINNIPEG
PUBLIC WORKS DEPARTMENT

2009 BRIDGE MAINTENANCE
GIRDER REPAIRS AT ROUTE 20 TWIN OVERPASS OF C.P.R. KEEWATIN SUBDIVISION AND CONCORDIA AVENUE

CITY DRAWING NUMBER: B123-09-01
SHEET 2 OF 4
BID OPPORTUNITY 629-2009

GENERAL ARRANGEMENT AND SCOPE OF WORK

400\DILLON_ACAD FILE: G:\CAD\091645\Contract\Current\Concordia\2_CONCORDIA_GA.dwg 6/18/2008