NOTES:

1. BACKFILL UNDER PAVEMENT, IN SIDEWALKS, & WITHIN 1.0 m OF PAVEMENT TO BE CLASS 3.

2. CONFIRM LIMITS OF REPAIR IN PRESENCE OF THE CONTRACT ADMINISTRATOR BY CCTV.

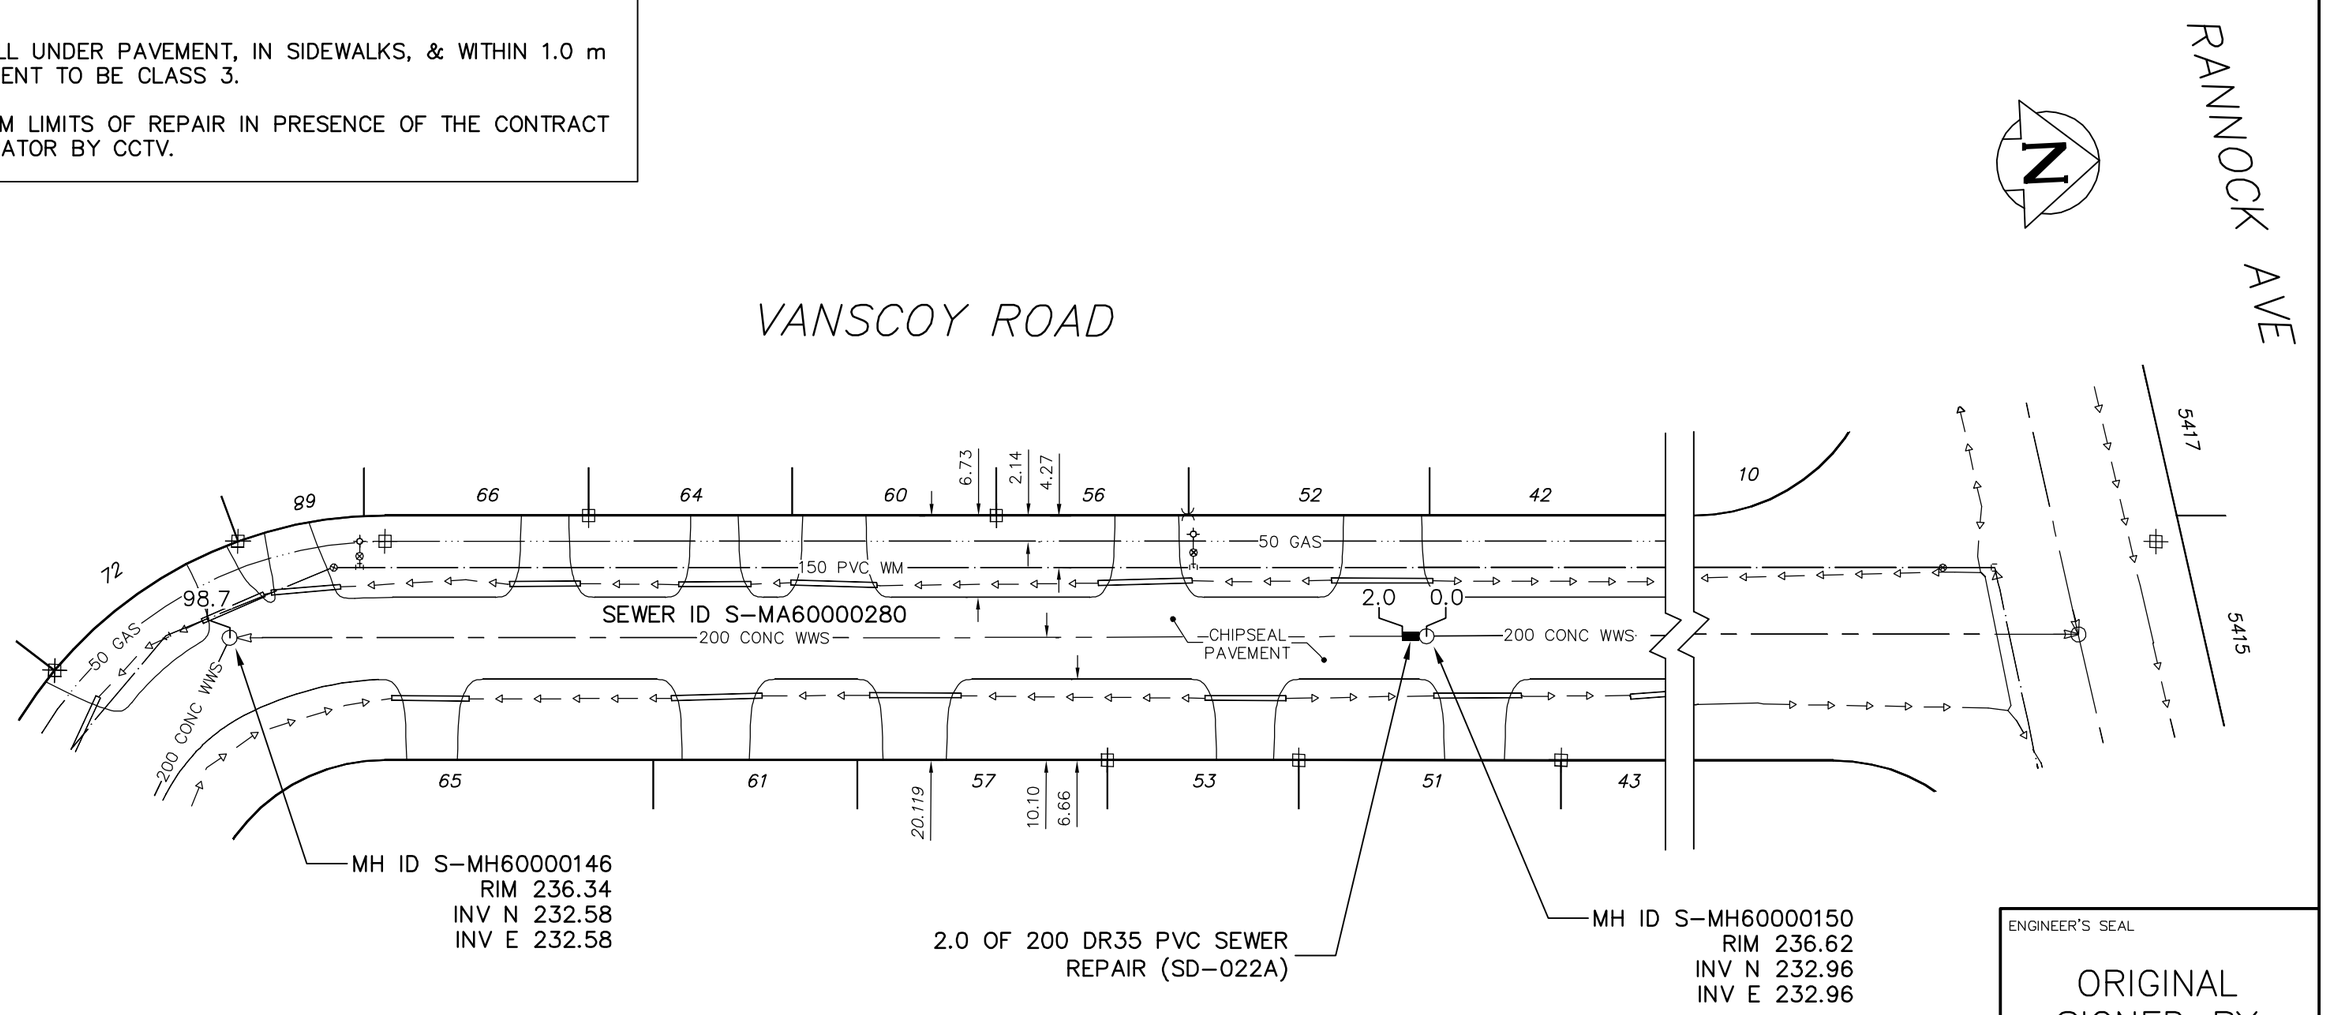

SEWER JUNCTION INFORMATION FROM SEWER VIDEO INSPECTION SEWER ID S-MA60000280
DISTANCE FROM MH ID S-MH60000150
NO JUNCTIONS WITHIN REPAIRS

LEGEND:

52.0 | MEASUREMENT TO REPAIR FROM REFERENCE MH SHOWN THUS... 0.0 ○

METRIC

WHOLE NUMBERS INDICATE MILLIMETRES
DECIMALIZED NUMBERS INDICATE METRES

ENGINEER'S SEAL

ORIGINAL SIGNED BY S.R.J. COURNOYER 09/09/16

BID OPPORTUNITY: 669-2009
FILENAME : 9014.dwg
PLOT DATE : 2009 09 17

B.M. ELEV.	FIELD BOOK #		
POSTED TO LBIS			
NO.	REVISIONS	DATE	BY

CITY OF WINNIPEG
WATER AND WASTE
ENGINEERING DIVISION

DESIGNED BY	AMC	CHECKED BY	SC
DRAWN BY	CJH	APPROVED BY	KZ
HOR. SCALE	1:500	RELEASED FOR CONSTRUCTION	
VERTICAL			
DATE	2009 09 17	DATE	

Winnipeg

THE CITY OF WINNIPEG
WATER AND WASTE DEPARTMENT

2009 SEWER REPAIRS
CONTRACT 45
VANSCOY ROAD
2ND MH S OF RANNOCK AVENUE TO 3RD MH S OF RANNOCK AVENUE

SHEET 17 OF 23

CITY DRAWING NUMBER
9014