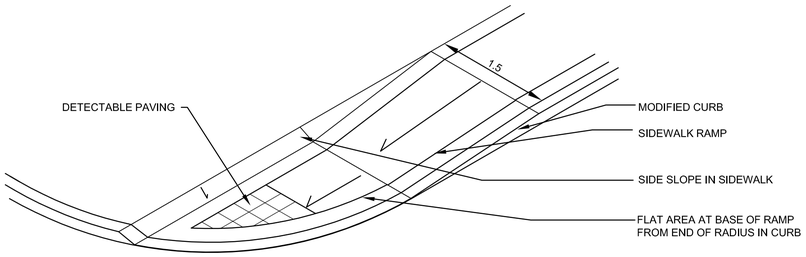

RAMP AT LOADING AREA

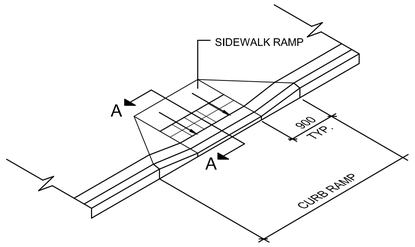

SURFACE AS INDICATED ON SHEETS 55-61.
WHERE BRICK PAVING BAND EXTENDS THOUGH SIDEWALK RAMP, PAVERS ARE TO BE SAW-CUT AND INSTALLED FLUSH TO GRADE ON RAMP AS REQUIRED.

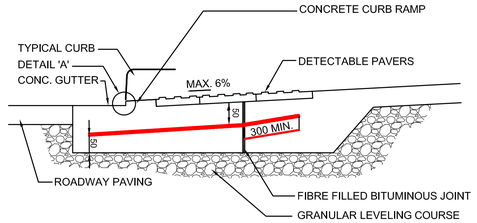

SECTION A-A

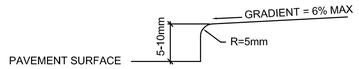

DETAIL 'A'

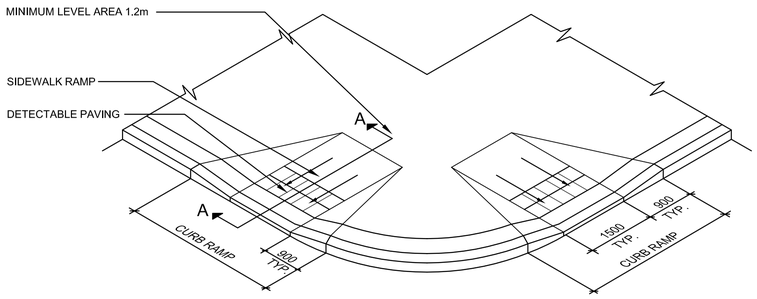

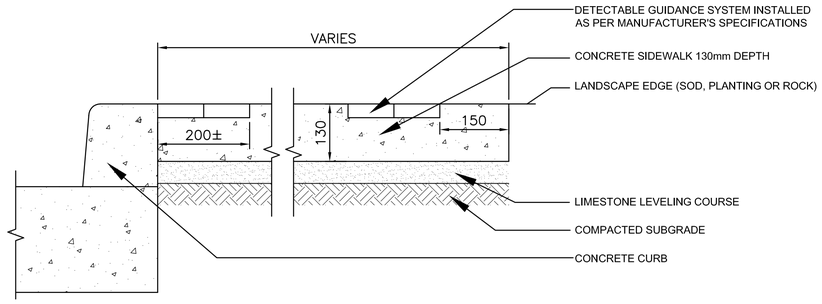

2 (21,22,24,25,28,29 | 49) SIDEWALK PAVING BAND
SCALE N.T.S.

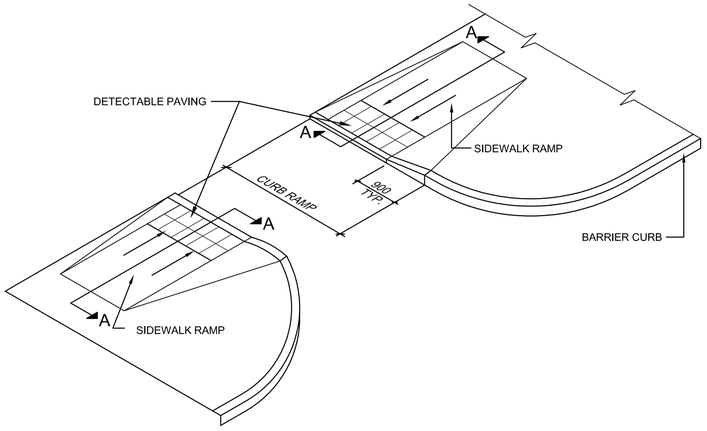

1 (60 | 49) SIDEWALK RAMPS
SCALE N.T.S.

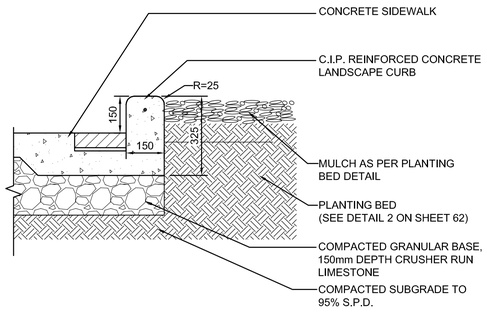

3 (60-62 | 49) CIP CONCRETE LANDSCAPE CURB
SCALE N.T.S.

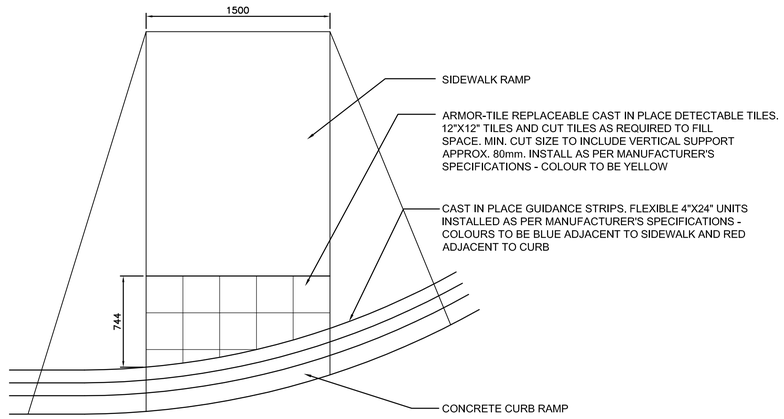

4 (64 | 49) SIDEWALK RAMP - DETECTABLE PAVERS
SCALE N.T.S.

APEGM
Certificate of Authorization
Dillon Consulting Limited (MB)
No. 1789 Date: _____

LOCATION UNDERGROUND STRUCTURES — APPROVED
SUPV. U/G STRUCTURES COMMITTEE — DATE

NOTE:
LOCATION OF UNDERGROUND STRUCTURES AS SHOWN ARE BASED ON THE BEST INFORMATION AVAILABLE, BUT NO GUARANTEE IS GIVEN THAT ALL EXISTING UTILITIES ARE SHOWN OR THAT THE GIVEN LOCATIONS ARE EXACT. CONFIRMATION OF EXISTENCE AND EXACT LOCATION OF ALL SERVICES, MUST BE OBTAINED FROM THE INDIVIDUAL UTILITIES BEFORE PROCEEDING WITH CONSTRUCTION.

B.M. 654265 (633392.694, 5525026.192)
ELEV. 232.518

NO.	REVISIONS	DATE	BY
2	ISSUED FOR TENDER	04/29/09	TJP
1	SUBMITTED FOR 95% REVIEW	02/13/09	TJP

DESIGNED BY
DRAWN BY
CHECKED BY — ORIGINAL SIGNED BY TARAN J. PETERS
APPROVED BY — ORIGINAL SIGNED BY DAVE P. KRAHN
HOR. SCALE N.T.S.
VERTICAL N.T.S.
DATE 04/29/09

DILLON CONSULTING
RELEASED FOR CONSTRUCTION
ORIGINAL SIGNED BY RANDY FINGAS
DATE 04/29/09

ENGINEER'S SEAL
PROVINCE OF MANITOBA — ORIGINAL STAMPED BY T.J. PETERS 04-29-09 Member 22309 — REGISTERED PROFESSIONAL ENGINEER
CONSULTANT PROJECT NO. 088813

Winnipeg
THE CITY OF WINNIPEG
TRANSIT DEPARTMENT

SOUTHWEST RAPID TRANSIT CORRIDOR - STAGE 1
TRANSITWAY CONSTRUCTION, DONALD/HARKNESS
RECONSTRUCTION & ASSOCIATED WORKS

SIDEWALK DETAILS

CITY DRAWING NUMBER P-3299-49
SHEET 49 OF 64
CONSULTANT DRAWING NUMBER C3-C3031-T

G:\CAD\088813\Contract\Contract 3-Donald Street\Current\Roadway\C1-550-Sidewalk Details.dwg