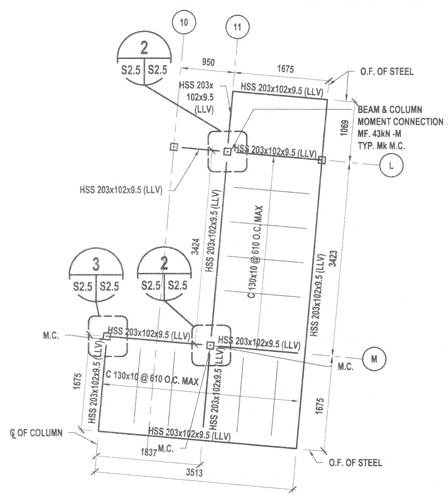

1 CANOPY FRAMING PLAN

S2.5 S2.5 Scale: 1:50

TOP OF STEEL ELEVATION 103 200.

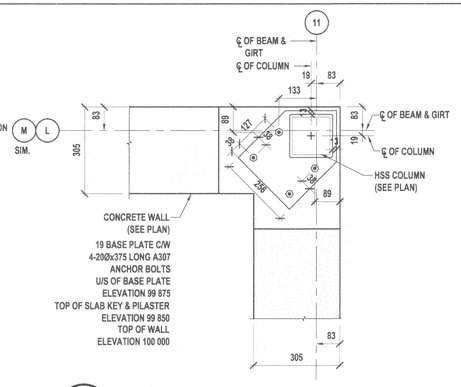

2 PLAN DETAIL A

S2.5 S2.5 Scale: 1:10

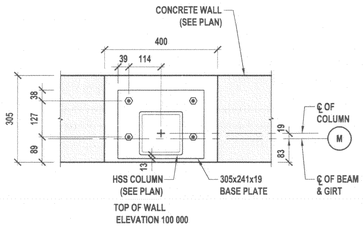

3 PLAN DETAIL B

S2.5 S2.5 Scale: 1:10

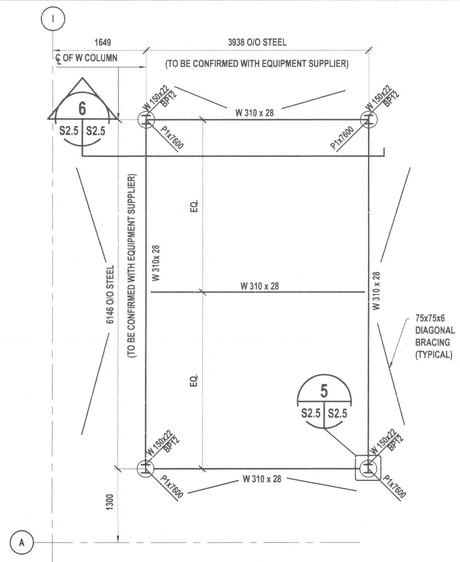

4 MECHANICAL PLATFORM FRAMING PLAN

S2.3 S2.5 1:50

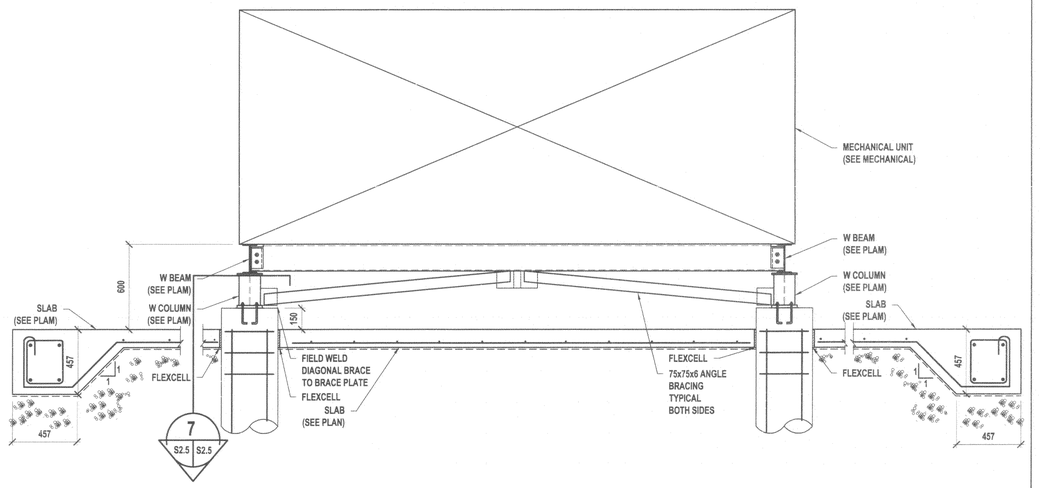

6 SECTION

S2.5 S2.5 1:20

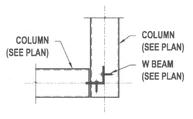

5 PLAN VIEW

S2.5 S2.5 1:20

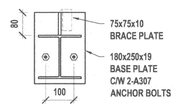

7 BASEPLATE DETAIL "BP12"

S2.5 S2.5 1:10

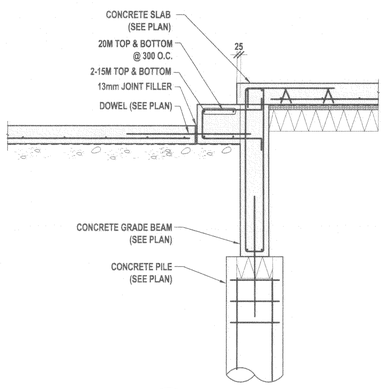

8 SECTION

S2.3 S2.5 1:20

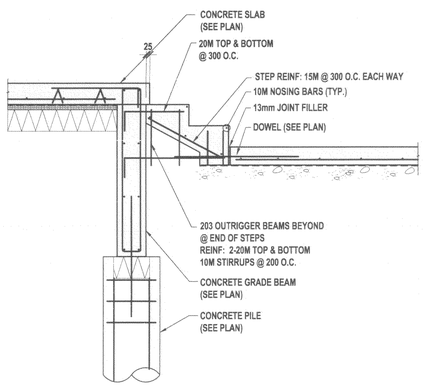

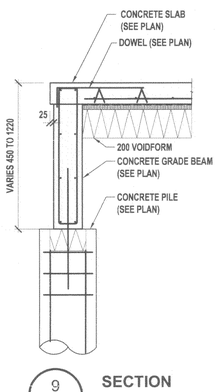

9 SECTION

S2.3 S2.5 1:20

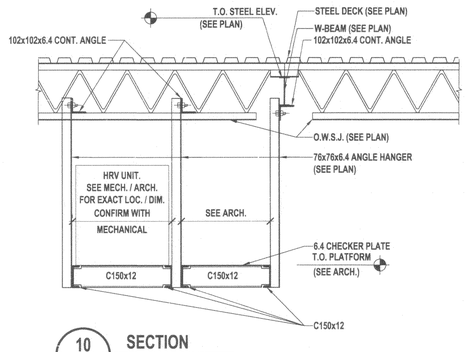

10 SECTION

S2.4 S2.5 Scale: 1:20

THE CONTRACTOR IS TO VERIFY DIMENSIONS AND DATA NOTED ON THE STRUCTURAL DRAWINGS WITH CONDITIONS ON THE SITE, CO-ORDINATE ALL DIMENSIONS WITH THE ARCHITECTURAL DRAWINGS, AND IS HELD RESPONSIBLE FOR REPORTING ANY DISCREPANCIES TO THE ENGINEER BEFORE PROCEEDING WITH THE WORK. VARIATIONS AND MODIFICATIONS TO WORK SHOWN ON THE STRUCTURAL DRAWINGS SHALL NOT BE CARRIED OUT WITHOUT WRITTEN PERMISSION FROM THE ENGINEER.
THIS DRAWING IS NOT TO BE SCALED.
ALL BEAMS, ANGLES AND MISCELLANEOUS METALS INDICATED ON ARCHITECTURAL, MECHANICAL AND/OR ELECTRICAL DRAWINGS BUT NOT SHOWN OR NOTED ON STRUCTURAL DRAWINGS, SHALL BE INCLUDED IN THE TENDER PRICE. THE CONTRACTOR IS RESPONSIBLE FOR CONFIRMING SIZES AND LOCATIONS OF THESE MEMBERS WITH BOTH THE ARCHITECT AND THE ENGINEER PRIOR TO TENDER CLOSING.

Lavergne Draward & Associates Inc.
STRUCTURAL ENGINEERS
402-138 Portage Avenue East
Winnipeg, Manitoba
R3C 0A1
Tel 204 947-2222
Fax 204 947-2522
E mail general@ldaeng.ca
Web www.ldaeng.ca
Project # 7057

revision		
1.	Issued for Tender	Feb. 26, 2010

This drawing must not be scaled.

The general Contractor must verify all dimensions, datums and levels prior to commencement of work. All errors and omissions must be reported immediately to the Architect.

Variations and modifications to work shown on this drawing shall not be carried out without written permission from the Architect.

This drawing is the exclusive property of the Architect and cannot be reproduced without written permission of the Architect. Reproduction must bear the name of the Architect. Copyright © 2009.

APEGM Certificate of Authorization
Lavergne Draward & Associates Inc.
No. 1912 Date: FEB. 26, 2010

PROVINCE OF MANITOBA — JULIEN LAVERGNE — FEB. 26, 2010 — REGISTERED PROFESSIONAL ENGINEER

harold funk architect inc.
Harold Funk Architect Inc
Architecture and Urban Design
40155 Donald Street, Winnipeg, Manitoba R3C 1L8
T (204) 949-5087 info@funkarchitect.com
F (204) 949-9231 funkarchitect.com

project

SINCLAIR COMMUNITY CENTRE
ADDITION & RENOVATION

490 Sinclair Street, Winnipeg

sheet title

CANOPY FRAMING PLAN & DETAILS

project number:	7057	drawing number:
scale:	AS NOTED	S 2.5
drawn by:	AP	
approved by:	J.L.	
date:	26 FEB. 2010	