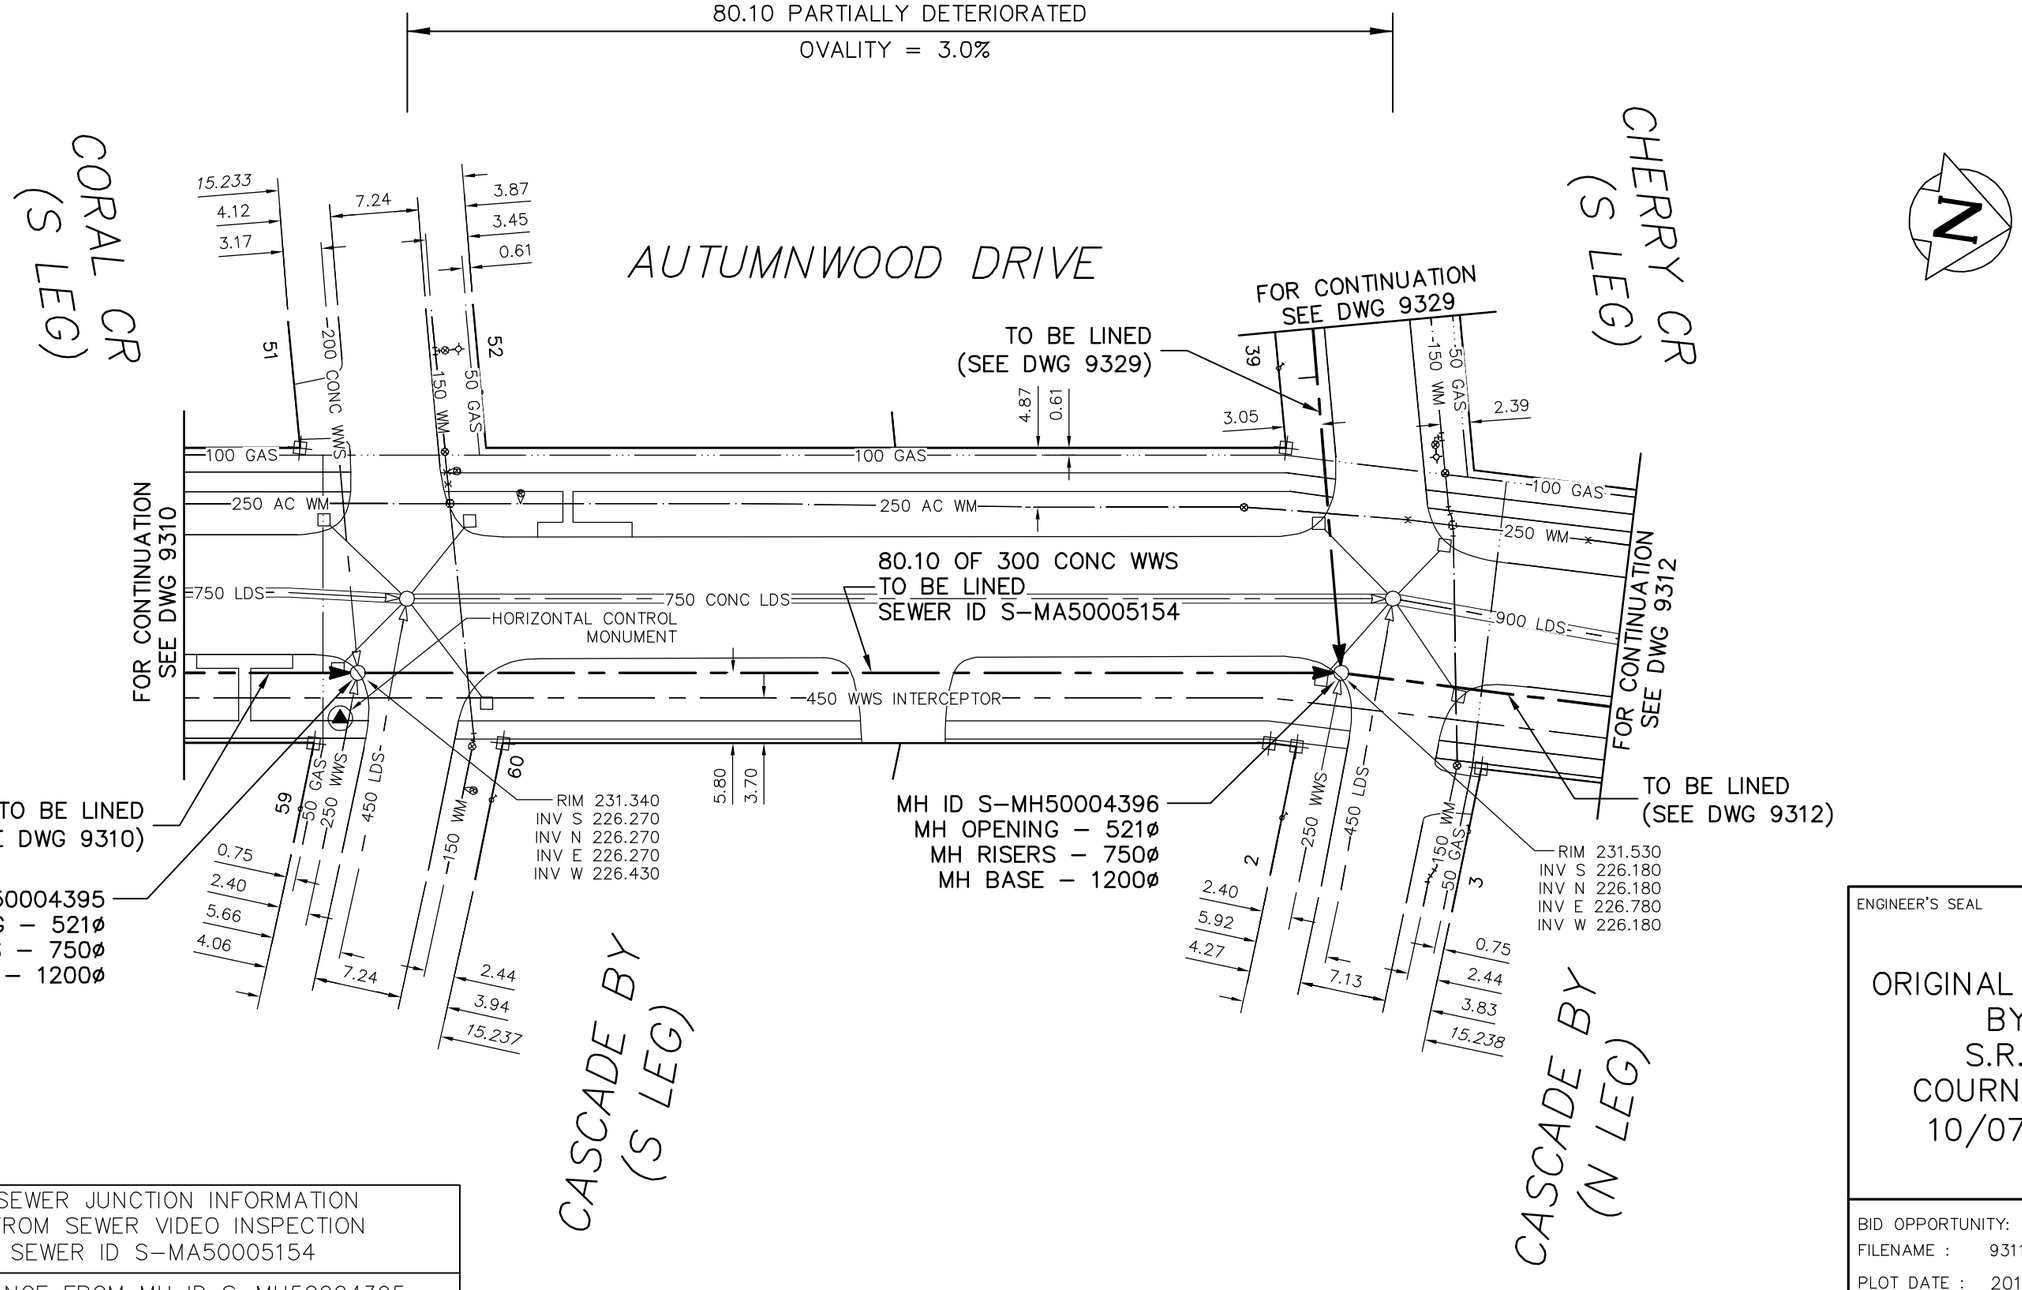

SEWER JUNCTION INFORMATION FROM SEWER VIDEO INSPECTION SEWER ID S-MA50005154
DISTANCE FROM MH ID S-MH50004395
NO JUNCTIONS

LEGEND:

52.0 | MEASUREMENT TO REPAIR FROM REFERENCE MH SHOWN THUS... 0.0 ○

METRIC

WHOLE NUMBERS INDICATE MILLIMETRES
DECIMALIZED NUMBERS INDICATE METRES

ENGINEER'S SEAL

ORIGINAL SIGNED
BY
S.R.J.
COURNOYER
10/07/06

BID OPPORTUNITY: 525-2010
FILENAME : 9311.dwg
PLOT DATE : 2010 07 07

B.M. ELEV.	FIELD BOOK #		
POSTED TO LBIS			
NO.	REVISIONS	DATE	BY

CITY OF WINNIPEG
WATER AND WASTE
ENGINEERING DIVISION

DESIGNED BY	SC	CHECKED BY	SC
DRAWN BY	CJH	APPROVED BY	KZ
HOR. SCALE	1:500	RELEASED FOR CONSTRUCTION	KAS ZUREK
VERTICAL			
DATE	2010 07 06	DATE	2010 07 06

Winnipeg
THE CITY OF WINNIPEG
WATER AND WASTE DEPARTMENT

2010 SEWER RENEWALS
BY CIPP LININGS, CONTRACT 12
AUTUMNWOOD DRIVE
MH AT CASCADE BAY (S LEG) TO
MH AT CASCADE BAY (N LEG)

SHEET 12 OF 53
CITY DRAWING NUMBER
9311