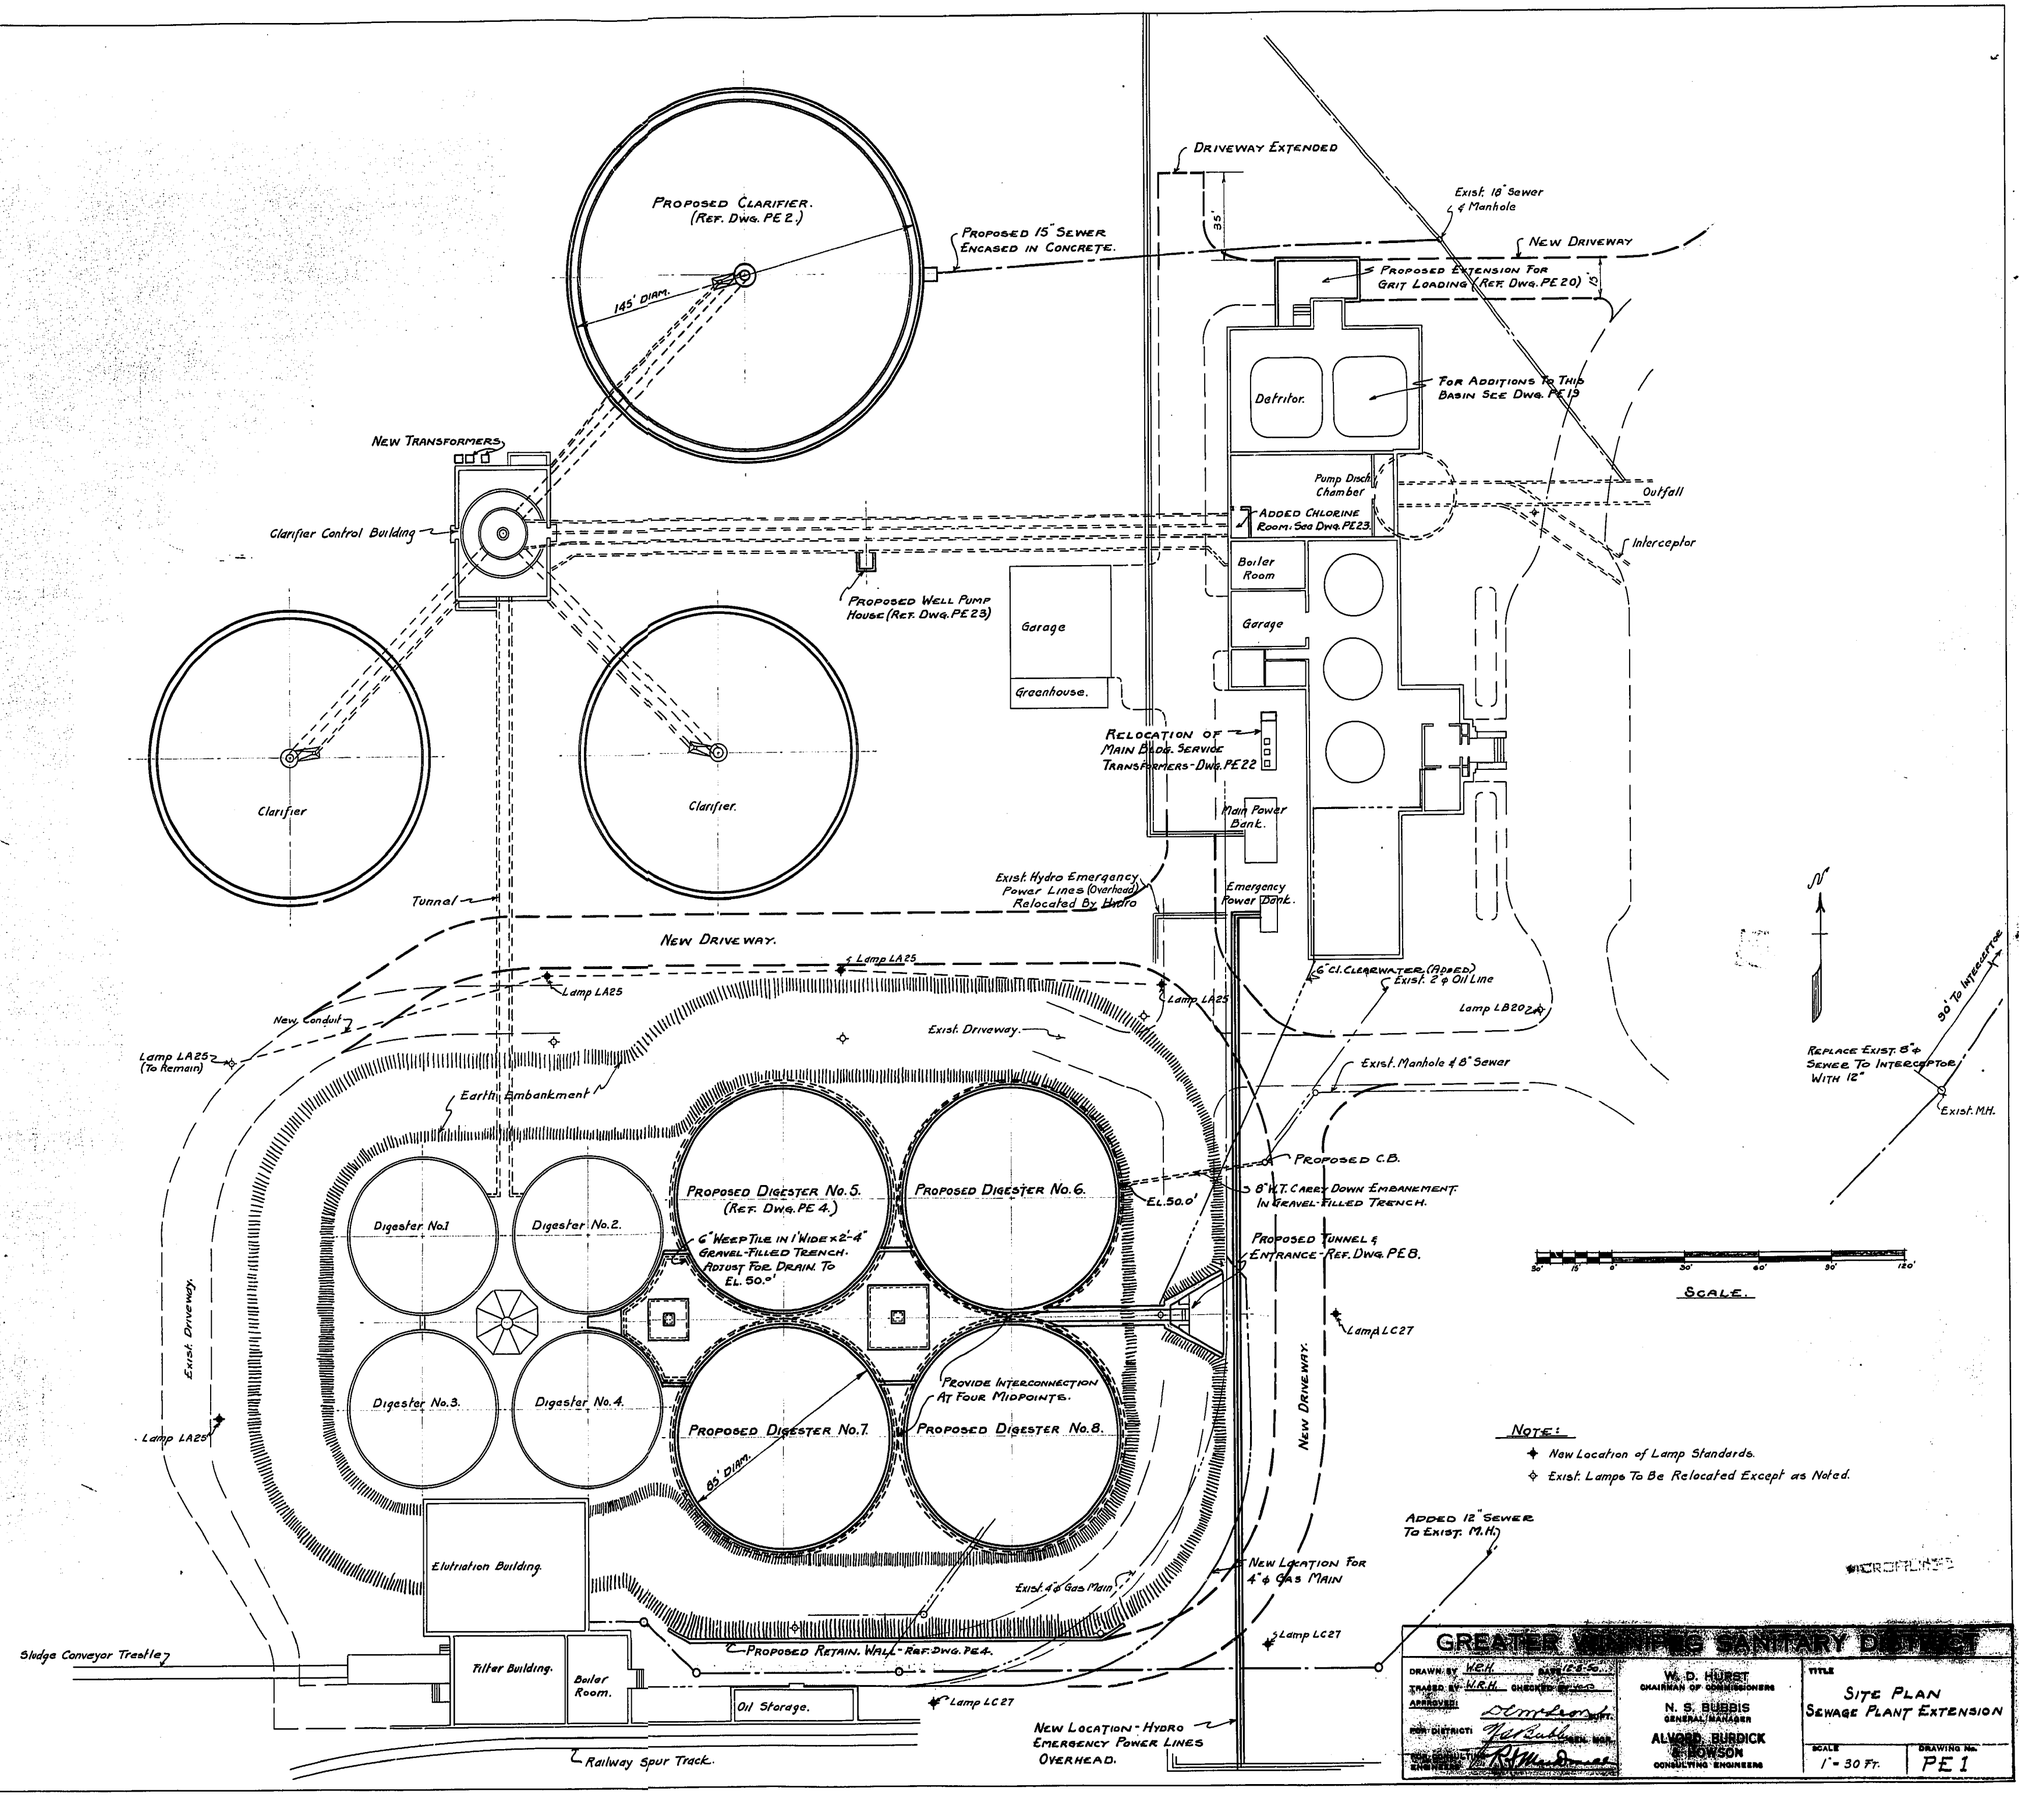

GREATER WINNIPEG SANITARY DISTRICT

DRAWN BY W.R.H. DATE 12-8-50	W. D. HURST, CHAIRMAN OF COMMISSIONERS	TITLE: SITE PLAN SEWAGE PLANT EXTENSION
TRACED BY W.R.H. CHECKED BY	N. S. BUBBIS, GENERAL MANAGER	
APPROVED:	ALVORD, BURDICK & HOWSON, CONSULTING ENGINEERS	SCALE 1" = 30 Ft.
FOR DISTRICT:		DRAWING No. PE 1
FOR CONSULTING ENGINEERS		