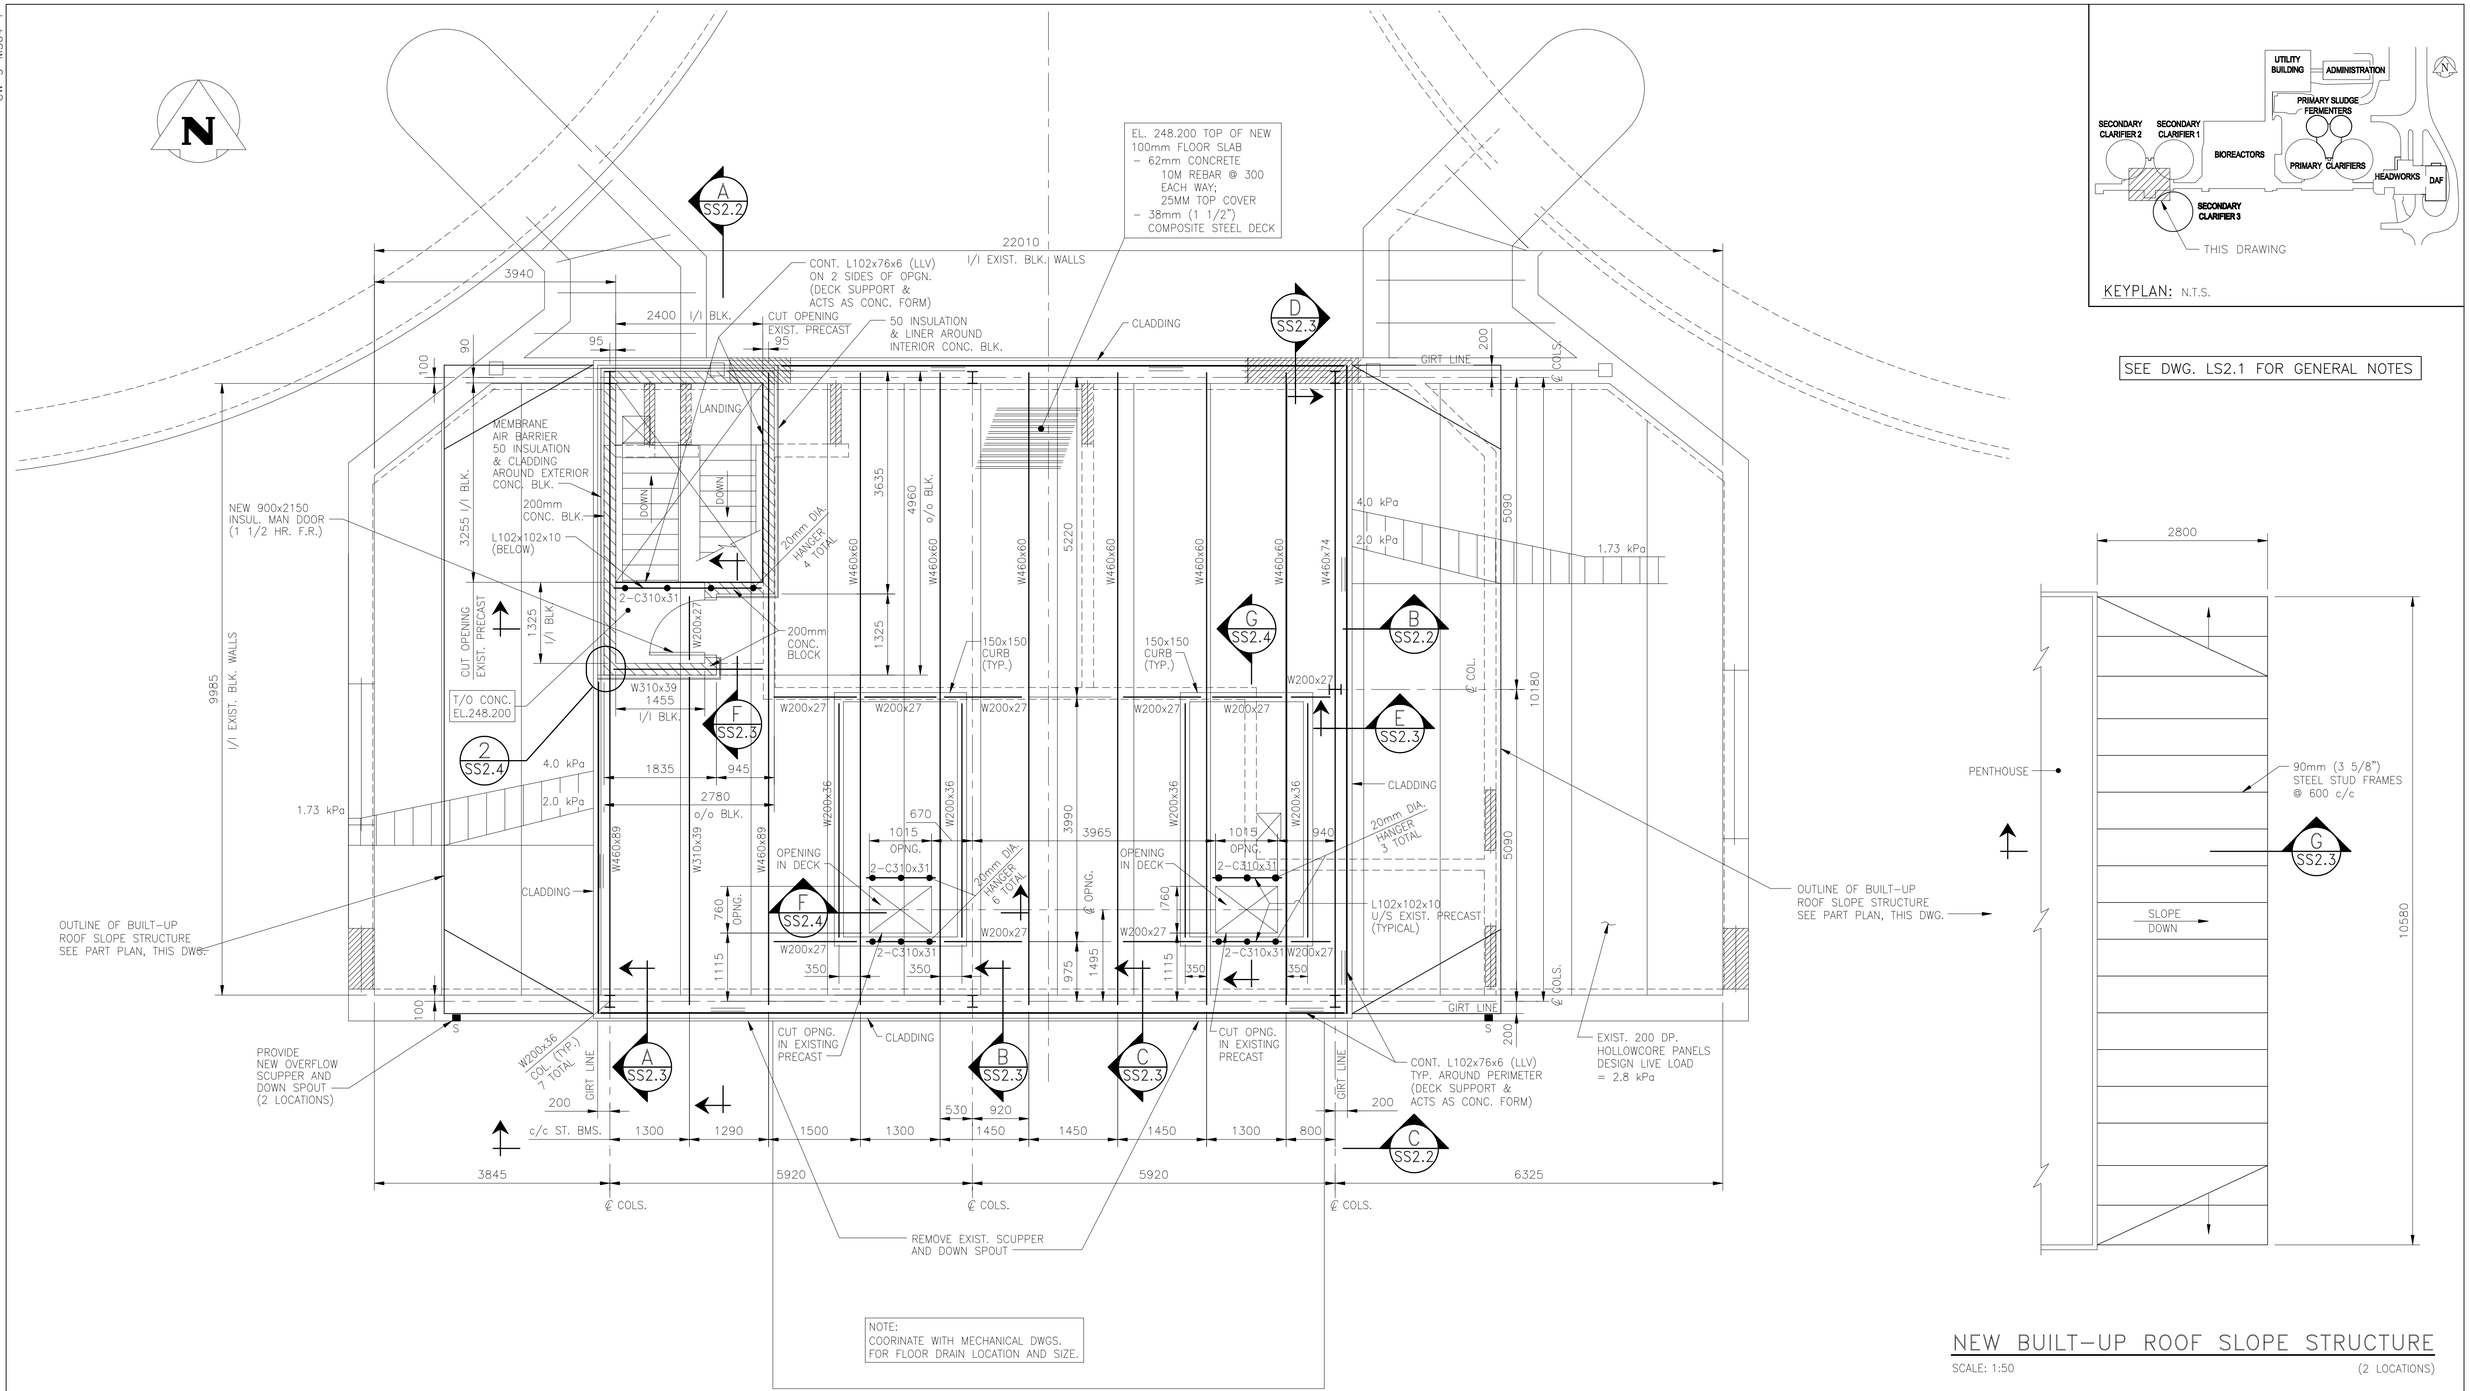

NOTE:
COORINATE WITH MECHANICAL DWGS. FOR FLOOR DRAIN LOCATION AND SIZE.

NEW PENTHOUSE FLOOR PLAN – T/O CONC. EL. 248.200

SCALE: 1:50

T/O NEW ST. BMS. EL. 248.100

U/S EXIST. HOLLOWCORE
NORTH EL. 247.000
SOUTH EL. 246.800

DESIGN LOADS:
D.L. – 2.4 kPa (50 psf)
L.L. – 4.8 kPa (100 psf)
TOTAL = 7.0 kPa (150 psf)

NEW BUILT-UP ROOF SLOPE STRUCTURE

SCALE: 1:50 (2 LOCATIONS)

KEYPLAN: N.T.S.

SEE DWG. LS2.1 FOR GENERAL NOTES

APEGM Certificate of Authorization
KGS Group
No. 245 Date: 10/12/21

KGS GROUP CONSULTING ENGINEERS

NO.	REVISIONS	DATE	BY
00	ISSUED FOR TENDER	2010-12-21	RJL

B.M. ELEV. | FIELD BOOK #: | POSTED TO LBIS

ALLIANCE Engineering Services Inc.

DESIGNED BY	RJL	CHECKED BY	RJL
DRAWN BY	JF	APPROVED BY	
HOR. SCALE	AS NOTED	RELEASED FOR CONSTRUCTION	
VERTICAL	AS NOTED		
DATE	2010-07-22	DATE	

ENGINEER'S SEAL
PROVINCE OF MANITOBA
R.J. LONG
REGISTERED PROFESSIONAL ENGINEER

CONSULTANT DRAWING NO.
SS2.1

Winnipeg
THE CITY OF WINNIPEG
WATER AND WASTE DEPARTMENT

2010 HVAC REPLACEMENT AND ASSOCIATED WORKS
WEWPCC
AREA S – SECONDARY CLARIFIERS 1 & 2
NEW PENTHOUSE – FLOOR PLAN

SHEET 1 OF 1
CITY DRAWING NUMBER
1-0103S-S0020-001

P:\Projects\2010\10-0754-03\Dwg\Struct\NEW&REV Dwgs-Sept30-10-Start\1-0103S-S0020-001-R00.dwg - Tab: SS2.1 Plotted By: JFolbert 12/22/2010 [Wed 10:17am]