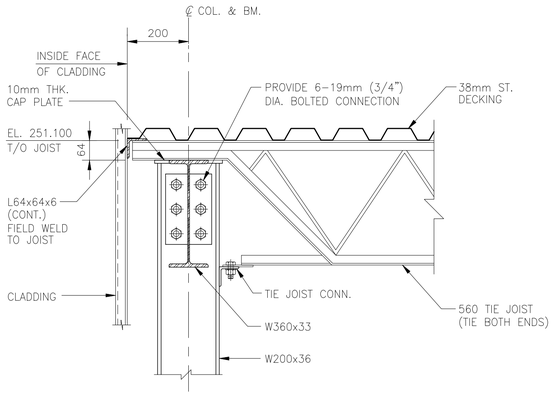

A SS2.2 SECTION
SCALE: 1:10

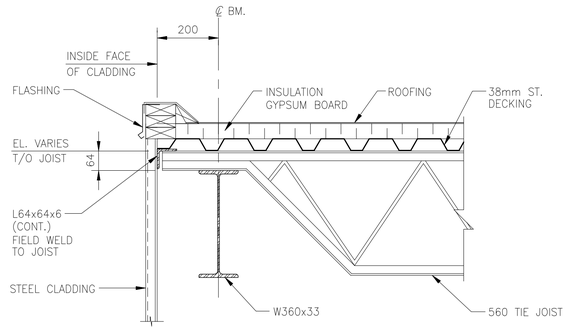

B SS2.2 SECTION
SCALE: 1:10

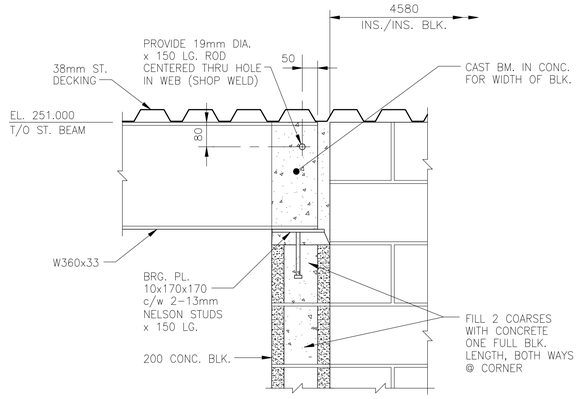

C SS2.2 SECTION
SCALE: 1:10

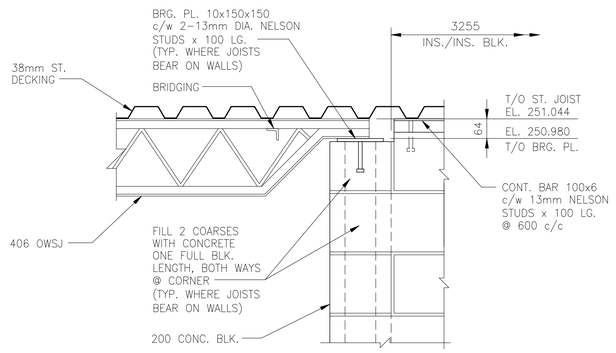

D SS2.2 SECTION
SCALE: 1:10

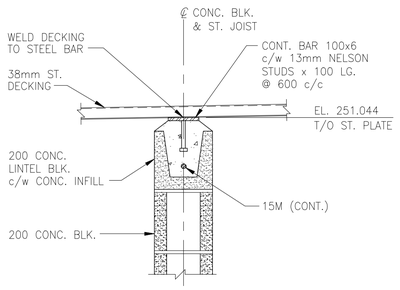

E SS2.2 SECTION
SCALE: 1:10

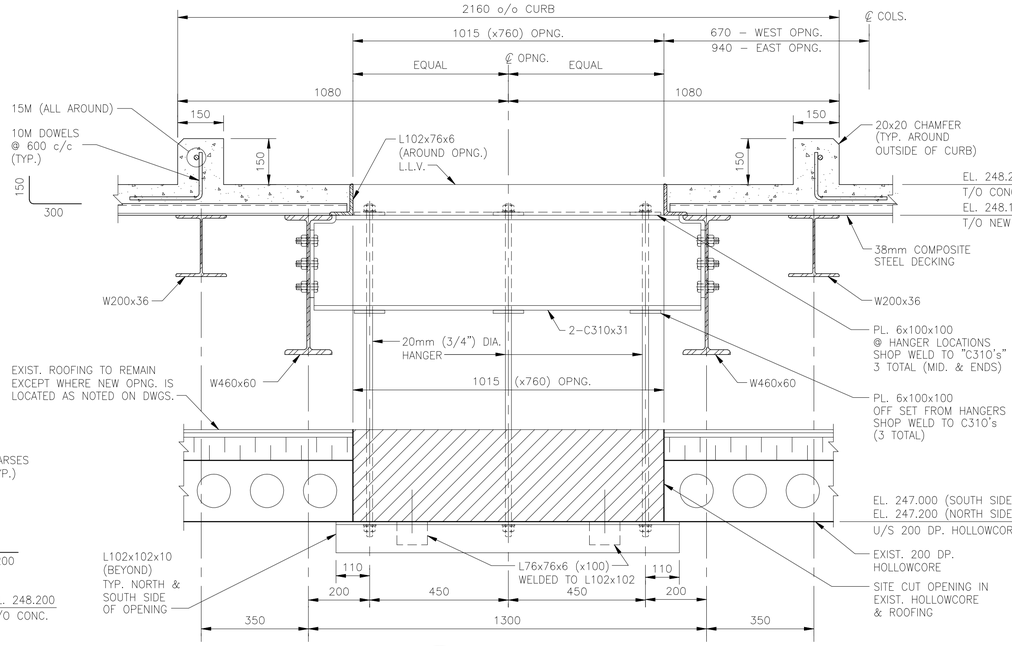

F SS2.1 SECTION
SCALE: 1:10

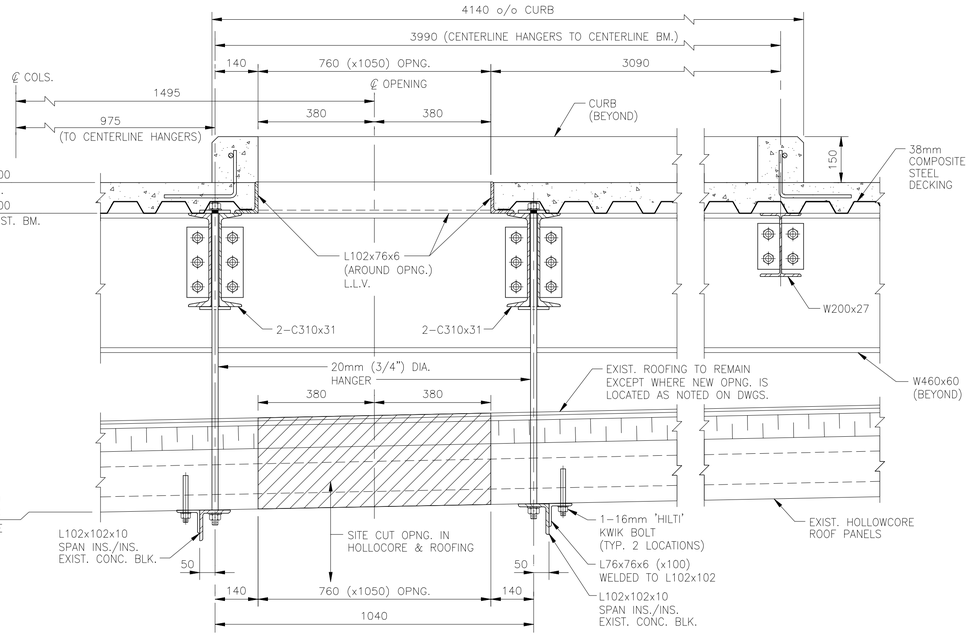

G SS2.1 SECTION
SCALE: 1:10

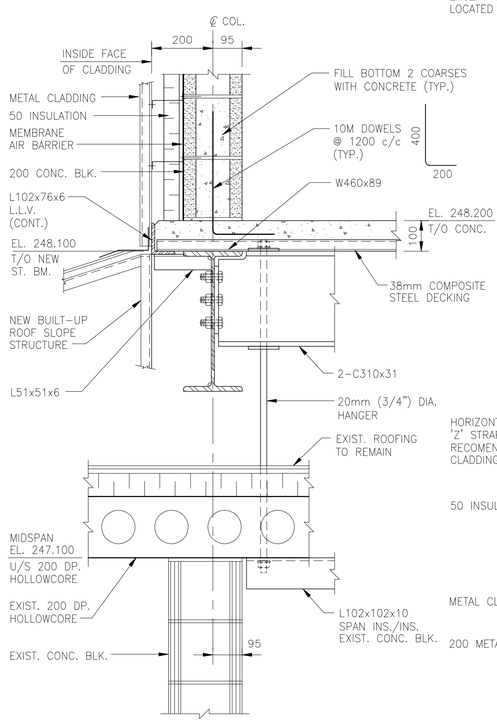

1 SS2.2 DETAIL
SCALE: 1:10

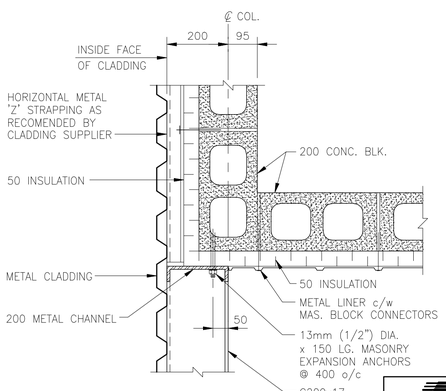

2 SS2.1 DETAIL
SCALE: 1:10

200 0 200 400 600 800
SCALE: 1:10mm METRIC A1
1:20mm METRIC A3

APEGM
Certificate of Authorization
KGS Group
No. 245 Date: 10/12/21

KGS GROUP CONSULTING ENGINEERS

B.M. ELEV.	FIELD BOOK #:
POSTED TO LBIS	

NO.	REVISIONS	DATE	BY
00	ISSUED FOR TENDER	2010-12-21	RJL

ALLIANCE
Engineering Services Inc.

DESIGNED BY	RJL	CHECKED BY	RJL
DRAWN BY	JF	APPROVED BY	
HOR. SCALE	AS NOTED	RELEASED FOR CONSTRUCTION	
VERTICAL	AS NOTED		
DATE	2010-08-20	DATE	

ENGINEER'S SEAL
PROVINCE OF MANITOBA
R.J. LONG
REGISTERED PROFESSIONAL ENGINEER

CONSULTANT DRAWING NO.
SS2.4

Winnipeg
THE CITY OF WINNIPEG
WATER AND WASTE DEPARTMENT

2010 HVAC REPLACEMENT AND ASSOCIATED WORKS
WEWPCC
AREA S - SECONDARY CLARIFIERS 1 & 2 NEW PENTHOUSE - SECTIONS & DETAILS

SHEET 1 OF 1
CITY DRAWING NUMBER
1-0103S-S0023-001

P:\Projects\2010\10-0754-03\Dwg\Struct\NEW&REV Dwgs-Sept30-10-Start\1-0103S-S0023-001-R00.dwg - Tab: SS2.4 Plotted By: Shildebrand 12/17/2010 [Fri 4:18pm]