CW-9-M564-1

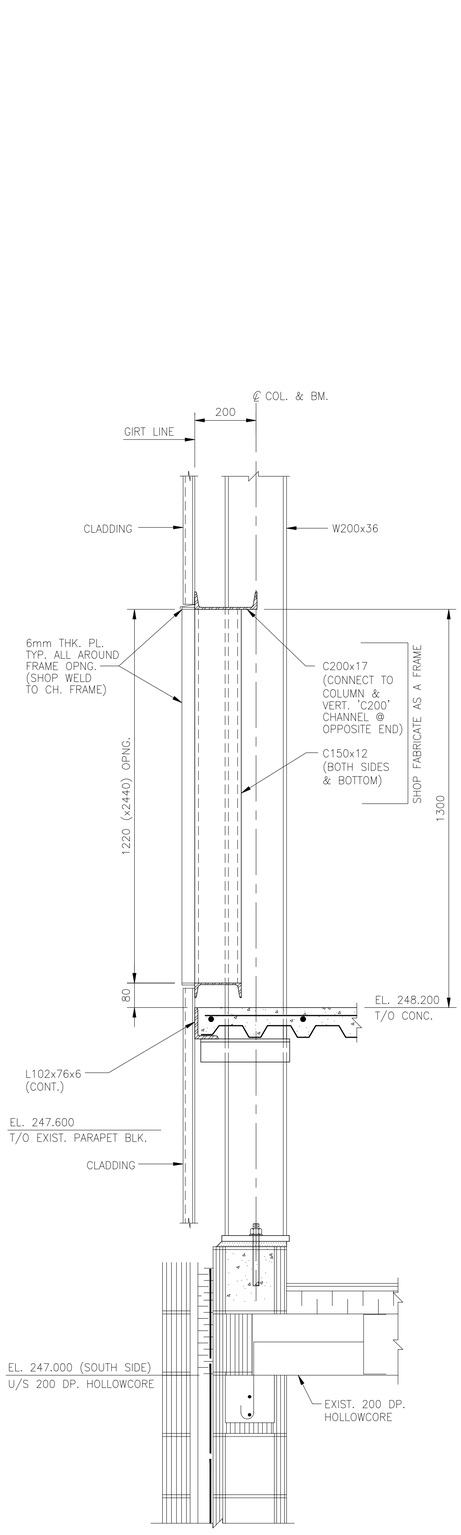

A SS2.2 SECTION (LOUVRE OPNG. FRAME) 2 REQUIRED
SCALE: 1:10

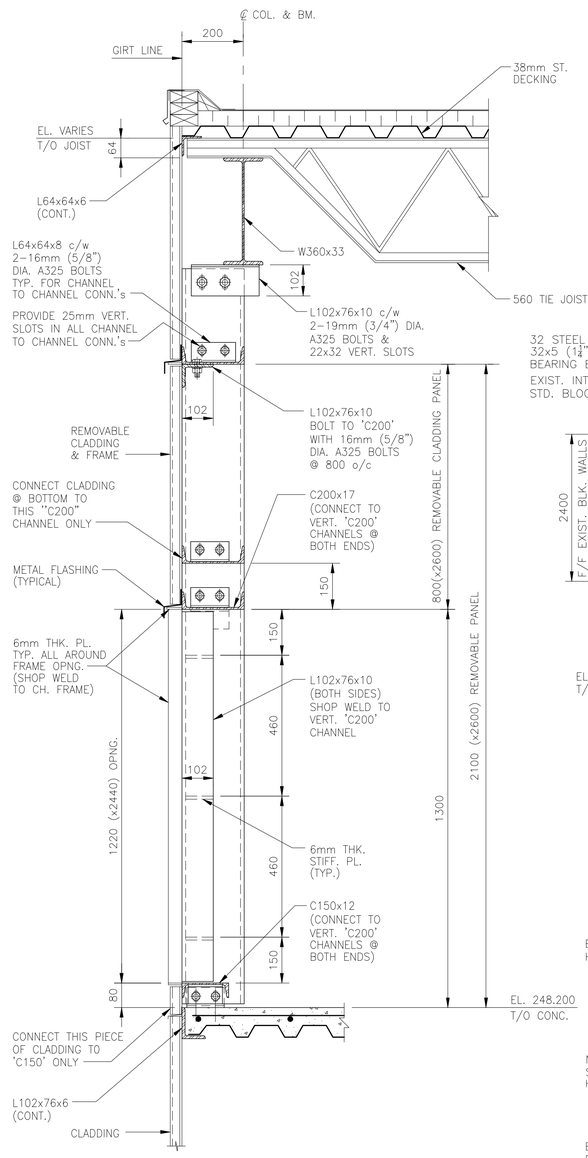

B SS2.2 SECTION (REMOVABLE PANEL & LOUVRE OPNG. FRAME) 2 REQUIRED
SCALE: 1:10

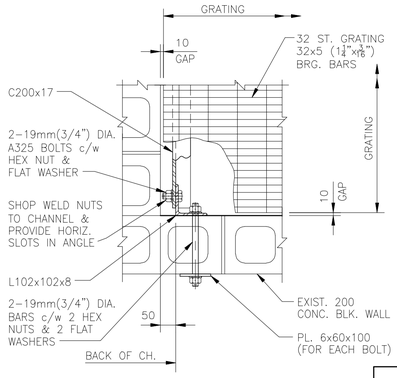

4 DETAIL
SCALE: 1:10

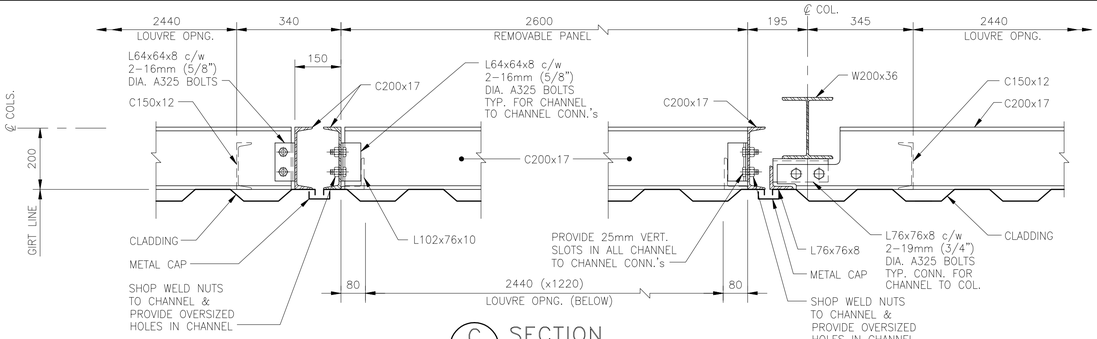

C SS2.2 SECTION
SCALE: 1:10

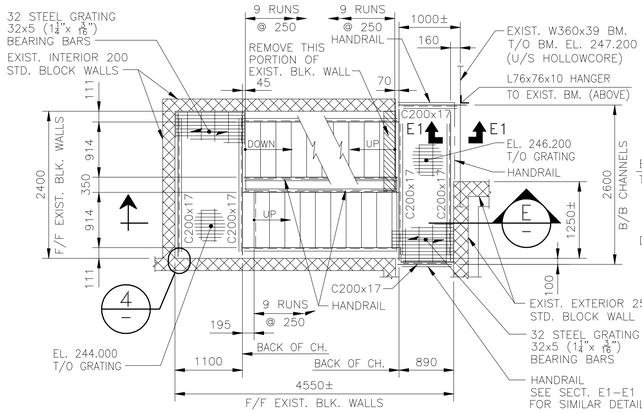

D SECTION
SCALE: 1:50

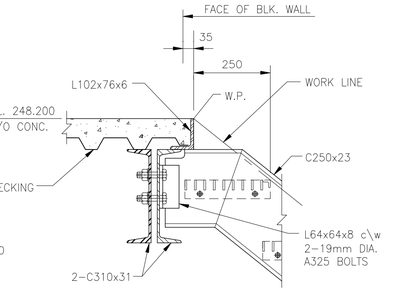

1 DETAIL
SCALE: 1:10

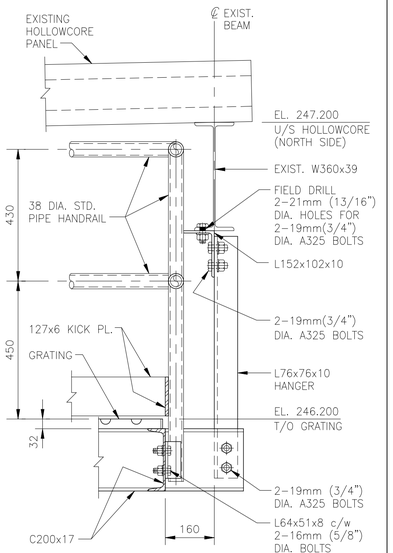

SECTION E1-E1
SCALE: 1:10
HANDRAIL DETAILS SHOWN IN THIS SECTION ARE TYP. FOR PIECES SHOWN ON LANDING @ EL. 246.000

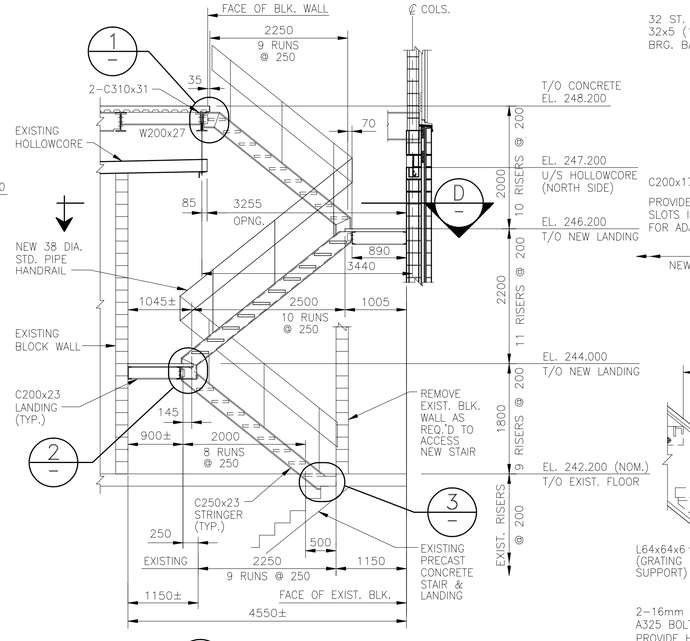

E SECTIONAL ELEVATION
SCALE: 1:50 NEW STAIRS & LANDINGS

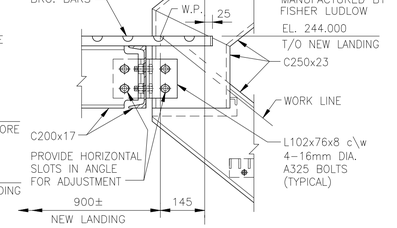

2 DETAIL
SCALE: 1:10

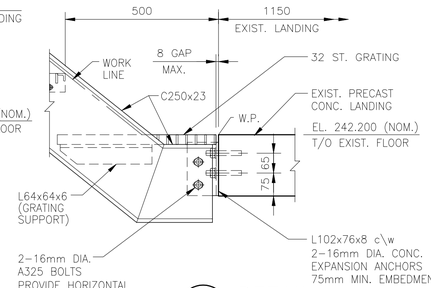

3 DETAIL
SCALE: 1:10

200 0 200 400 600 800
SCALE: 1:10mm METRIC A1
1:20mm METRIC A3

1000 0 1000 2000 3000 4000
SCALE: 1:50mm (24"x36")
1:100mm (11"x17")

APEGM Certificate of Authorization
KGS Group
No. 245 Date: 10/12/21

KGS GROUP CONSULTING ENGINEERS

NO.	REVISIONS	DATE	BY
00	ISSUED FOR TENDER	2010-12-21	RJL

B.M. ELEV.
FIELD BOOK #:
POSTED TO LBIS

ALLIANCE Engineering Services Inc.

DESIGNED BY	RJL	CHECKED BY	RJL
DRAWN BY	JF	APPROVED BY	
HOR. SCALE	AS NOTED	RELEASED FOR CONSTRUCTION	
VERTICAL	AS NOTED		
DATE	2010-08-20	DATE	

ENGINEER'S SEAL
PROVINCE OF MANITOBA
R.J. LONG
REGISTERED PROFESSIONAL ENGINEER

CONSULTANT DRAWING NO.
SS2.5

Winnipeg
THE CITY OF WINNIPEG
WATER AND WASTE DEPARTMENT

2010 HVAC REPLACEMENT AND ASSOCIATED WORKS
WEWPCC
AREA S – SECONDARY CLARIFIERS 1 & 2 NEW PENTHOUSE – SECTIONS

SHEET 1 OF 1
CITY DRAWING NUMBER
1-0103S-S0024-001

P:\Projects\2010\10-0754-03\Dwg\Struct\NEW&REV Dwgs-Sept30-10-Start\1-0103S-S0024-001-R00.dwg - Tab: SS2.5 Plotted By: Shildebrand 12/17/2010 [Fri 4:19pm]