CW-9-M564-1

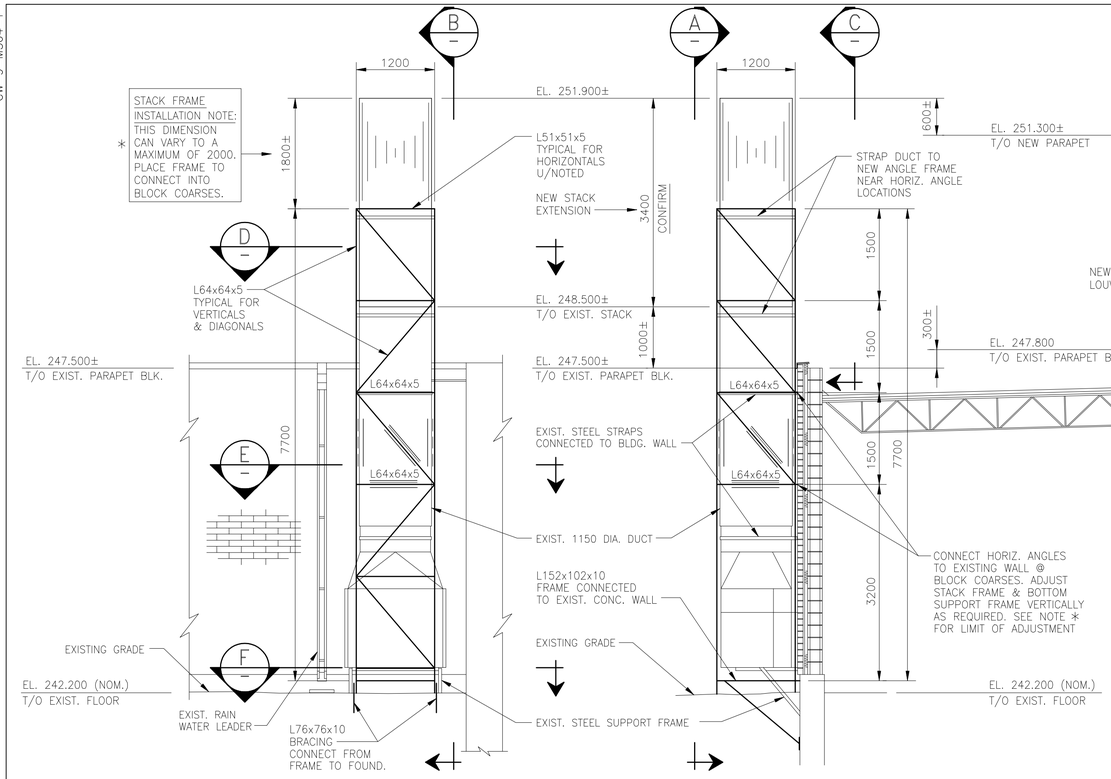

A SOUTH ELEVATION
SCALE: 1:50

B EAST ELEVATION (WEST ELEVATION OF FRAME IS SIMILAR)
SCALE: 1:50

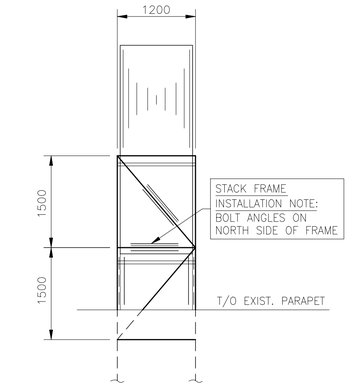

C NORTH ELEVATION
SCALE: 1:50

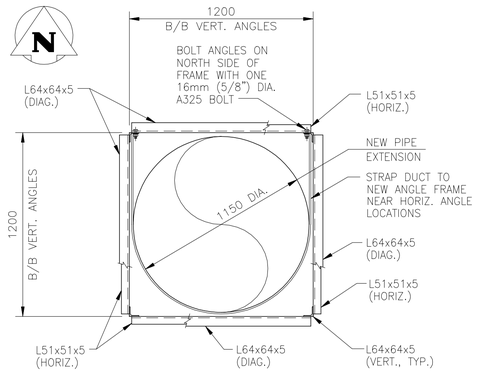

D SECTION
SCALE: 1:20

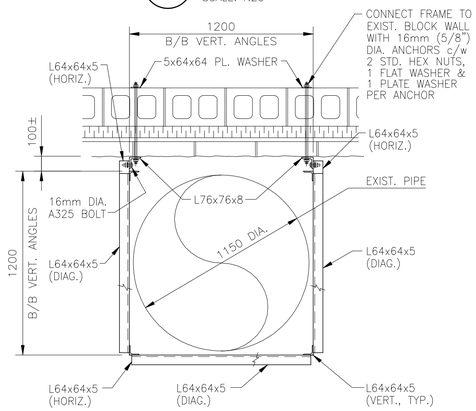

E SECTION
SCALE: 1:20

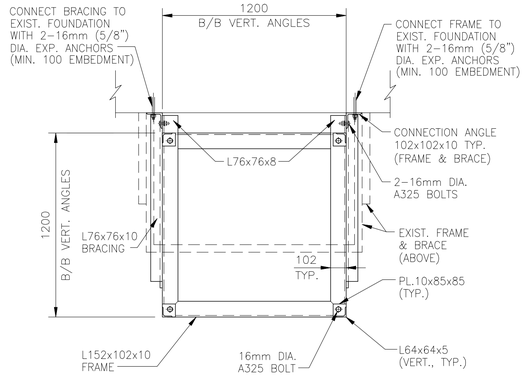

F SECTION
SCALE: 1:20

NOTE:
ALL MATERIAL ON THIS DWG. IS TO BE GALVANIZED.

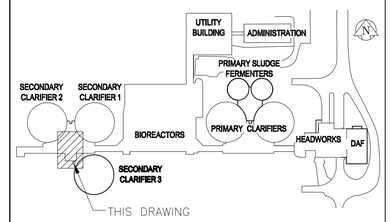

KEYPLAN: N.T.S.

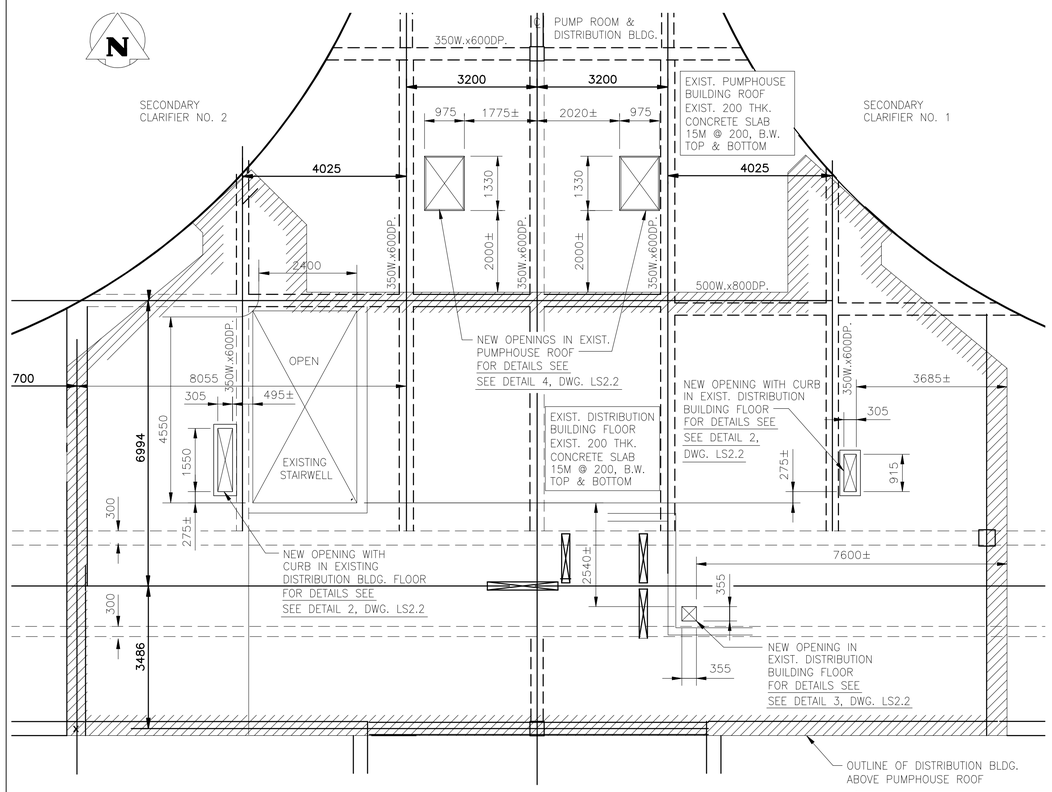

PART EXIST. PUMPHOUSE ROOF PLAN-T/O CONC. EL. 242.200 (NOM.)
SCALE: 1:75
(SHOWING NEW OPENINGS FOR MECHANICAL EQUIPMENT)

CONSTRUCTION NOTE:
COORDINATE WITH MECH. DWGS. FOR EXACT SIZE & LOCATION OF ALL OPENINGS

1500 0 1500 3000 4500 6000
SCALE: 1:75 (24"X36")
1:150 (11"X17")

1000 0 1000 2000 3000 4000
SCALE: 1:50mm (24"x36")
1:100mm (11"x17")

400 0 400 800 1200 1600
SCALE: 1:20mm METRIC A1
1:40mm METRIC A3

APEGM
Certificate of Authorization
KGS Group
No. 245 Date: 10/12/21

KGS GROUP CONSULTING ENGINEERS

B.M. ELEV.	FIELD BOOK #:
POSTED TO LBIS	

NO.	REVISIONS	DATE	BY
00	ISSUED FOR TENDER	2010-12-21	RJL

ALLIANCE Engineering Services Inc.

DESIGNED BY	RJL	CHECKED BY	RJL
DRAWN BY	JF	APPROVED BY	
HOR. SCALE	AS NOTED	RELEASED FOR CONSTRUCTION	
VERTICAL	AS NOTED		
DATE	2010-11-17	DATE	

ENGINEER'S SEAL
PROVINCE OF MANITOBA
R.J. LONG
REGISTERED PROFESSIONAL ENGINEER

CONSULTANT DRAWING NO.
SS2.7

Winnipeg
THE CITY OF WINNIPEG
WATER AND WASTE DEPARTMENT

2010 HVAC REPLACEMENT AND ASSOCIATED WORKS
WEWPCC
AREA S-DISTRIBUTION BLDG. & PUMPHOUSE EXHAUST STACK & ROOF OPENINGS

SHEET 1 OF 1
CITY DRAWING NUMBER
1-0103S-S0025-001

P:\Projects\2010\10-0754-03\Dwg\Struct\NEW&REV Dwgs-Sept30-10-Start\1-0103S-S0025-001-R00.dwg - Tab: SS2.7 Plotted By: SHildebrand 12/17/2010 [Fri 4:20pm]